COLOR LEGEND

- FIRE & EMS APPARATUS BAYS
- ADMINISTRATION
- FIREMATIC SUPPORT
- FIREMATIC OPERATIONS
- LIVING QUARTERS
- TRAINING / MEETING / TRIAGE
- STORAGE / MECHANICAL / TOILETS / BLDG. SUPPORT
- CIRCULATION

1 MAIN LEVEL FURNITURE PLAN
1/8" = 1'-0"

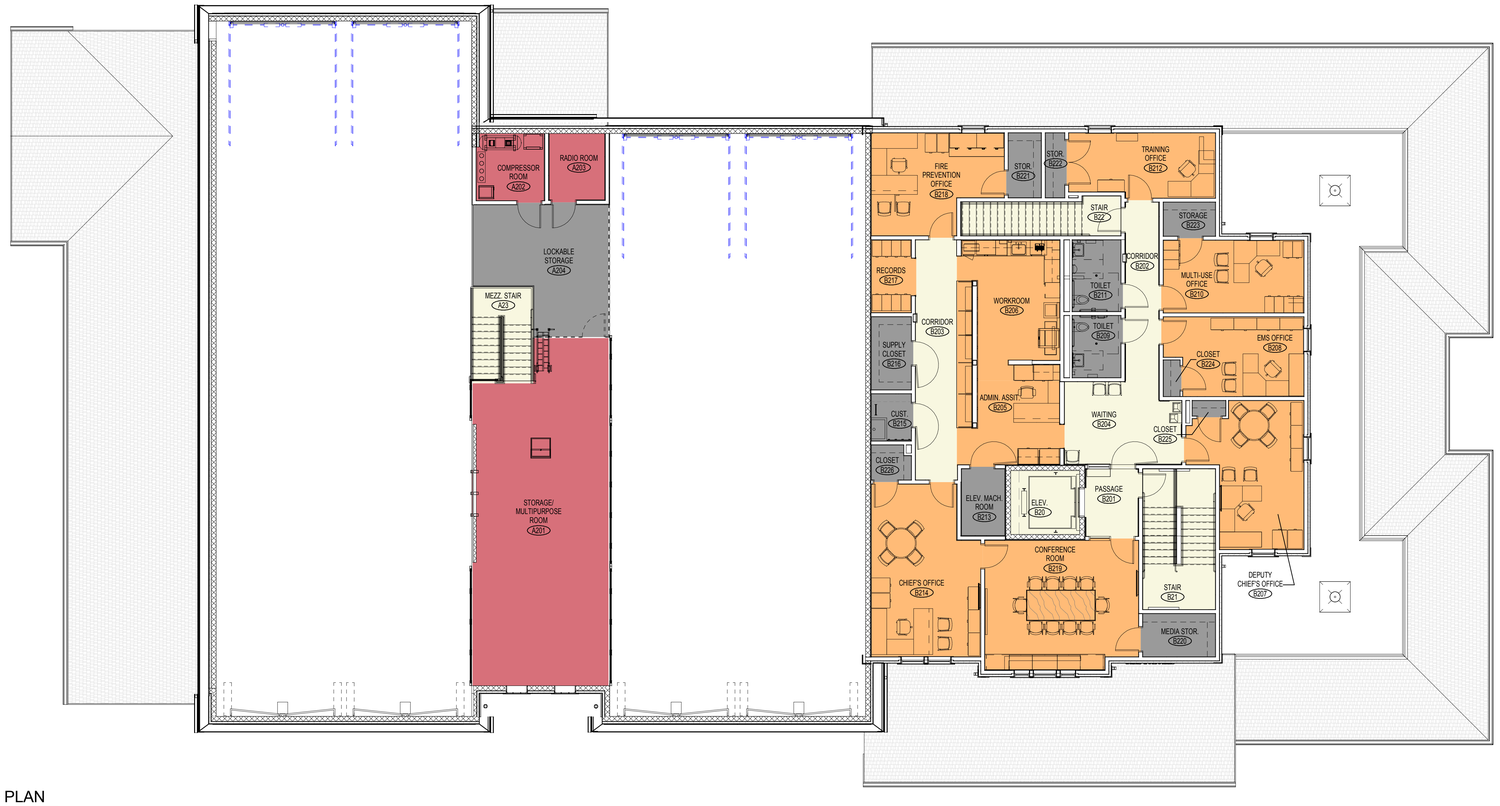

2 UPPER LEVEL FURNITURE PLAN
1/8" = 1'-0"

KAESTLE BOOS associates, inc

416 Slater Road, P.O. Box 2590, New Britain, CT 06050-2590
Phone: 860-229-0361 Fax: 860-229-5303

325 Foxborough Boulevard, Suite 100, Foxborough, MA 02035
Phone: 508-549-9906 Fax: 508-549-9907

Email: kba@kba-architects.com Web: www.kba-architects.com

Mitchell Associates Architects

PROGRESS PRINT
DATE: 8/4/2014 3:13:29 PM
NOT FOR CONSTRUCTION

ISSUE DATE

DATE	DESCRIPTION
07/15/10	BUILDING COMMITTEE MEETING

REVISIONS

DATE	DESCRIPTION

FOR ALL ABBREVIATIONS, SYMBOL LEGENDS, AND GENERAL NOTES SEE SHEET R0.01

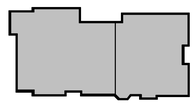

KEY PLAN

0' 4' 8' 16'
SCALE: 1/8" = 1'-0"
PROJECT TRUE

CHATHAM FIRE STATION

135 DEPOT STREET
CHATHAM, MA 02633

PROJECT NO.: 12043.02 DRAWN BY: Author

FURNITURE PLANS

DRAWING NO.:
A13.01

2014 © COPYRIGHT KAESTLE BOOS ASSOC., INC.