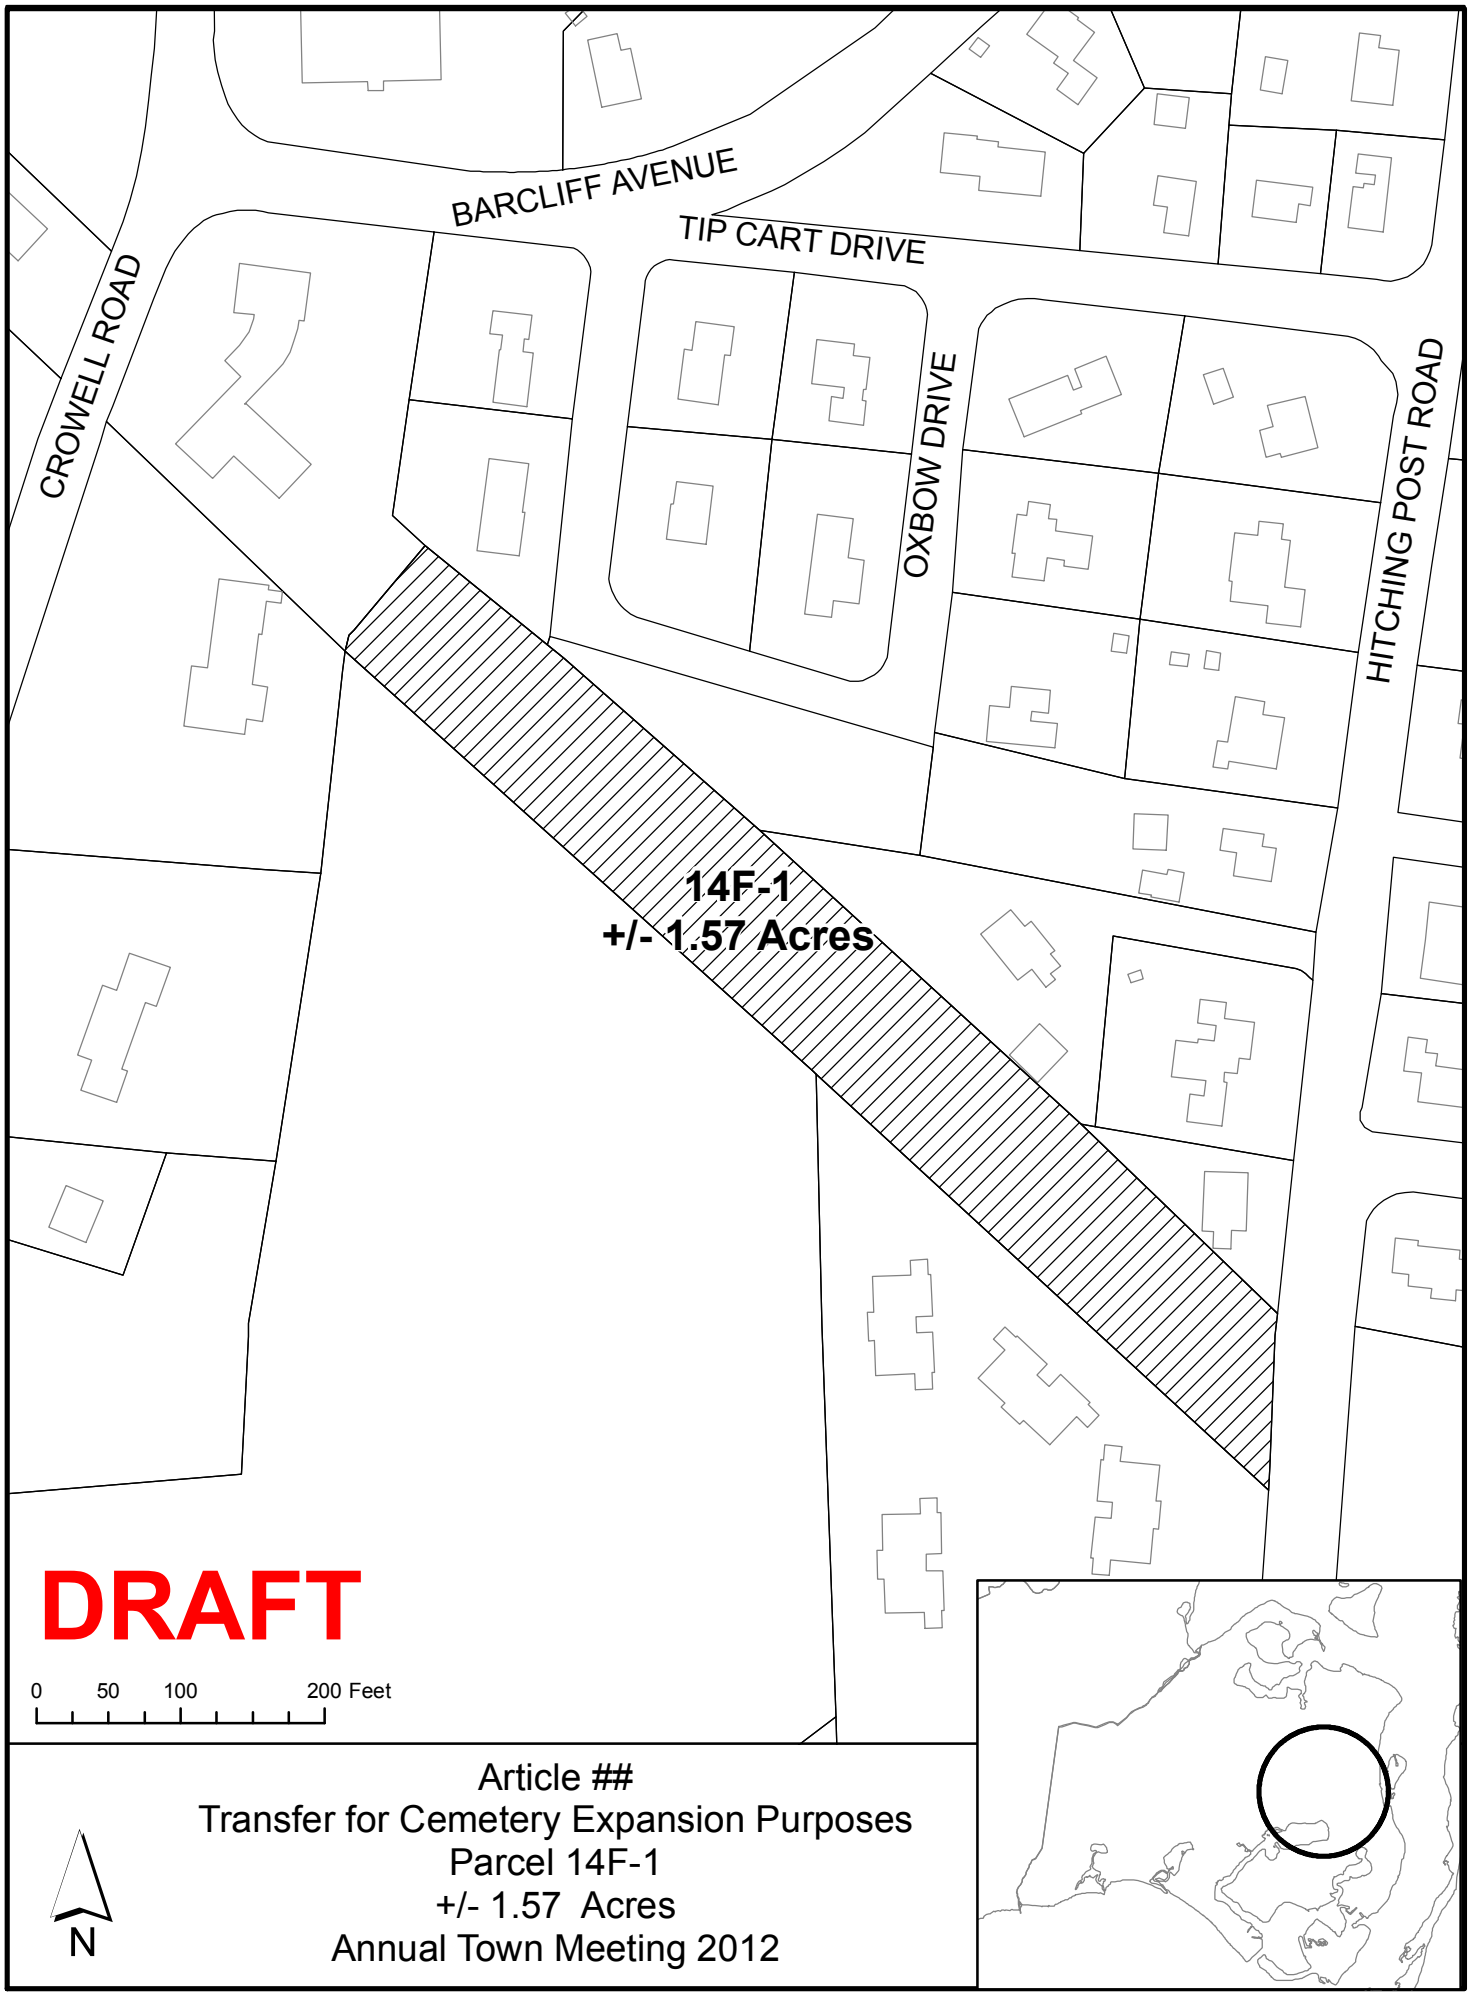

Article ##
Transfer for Cemetery Expansion Purposes
Parcel 14F-1
+/- 1.57 Acres
Annual Town Meeting 2012

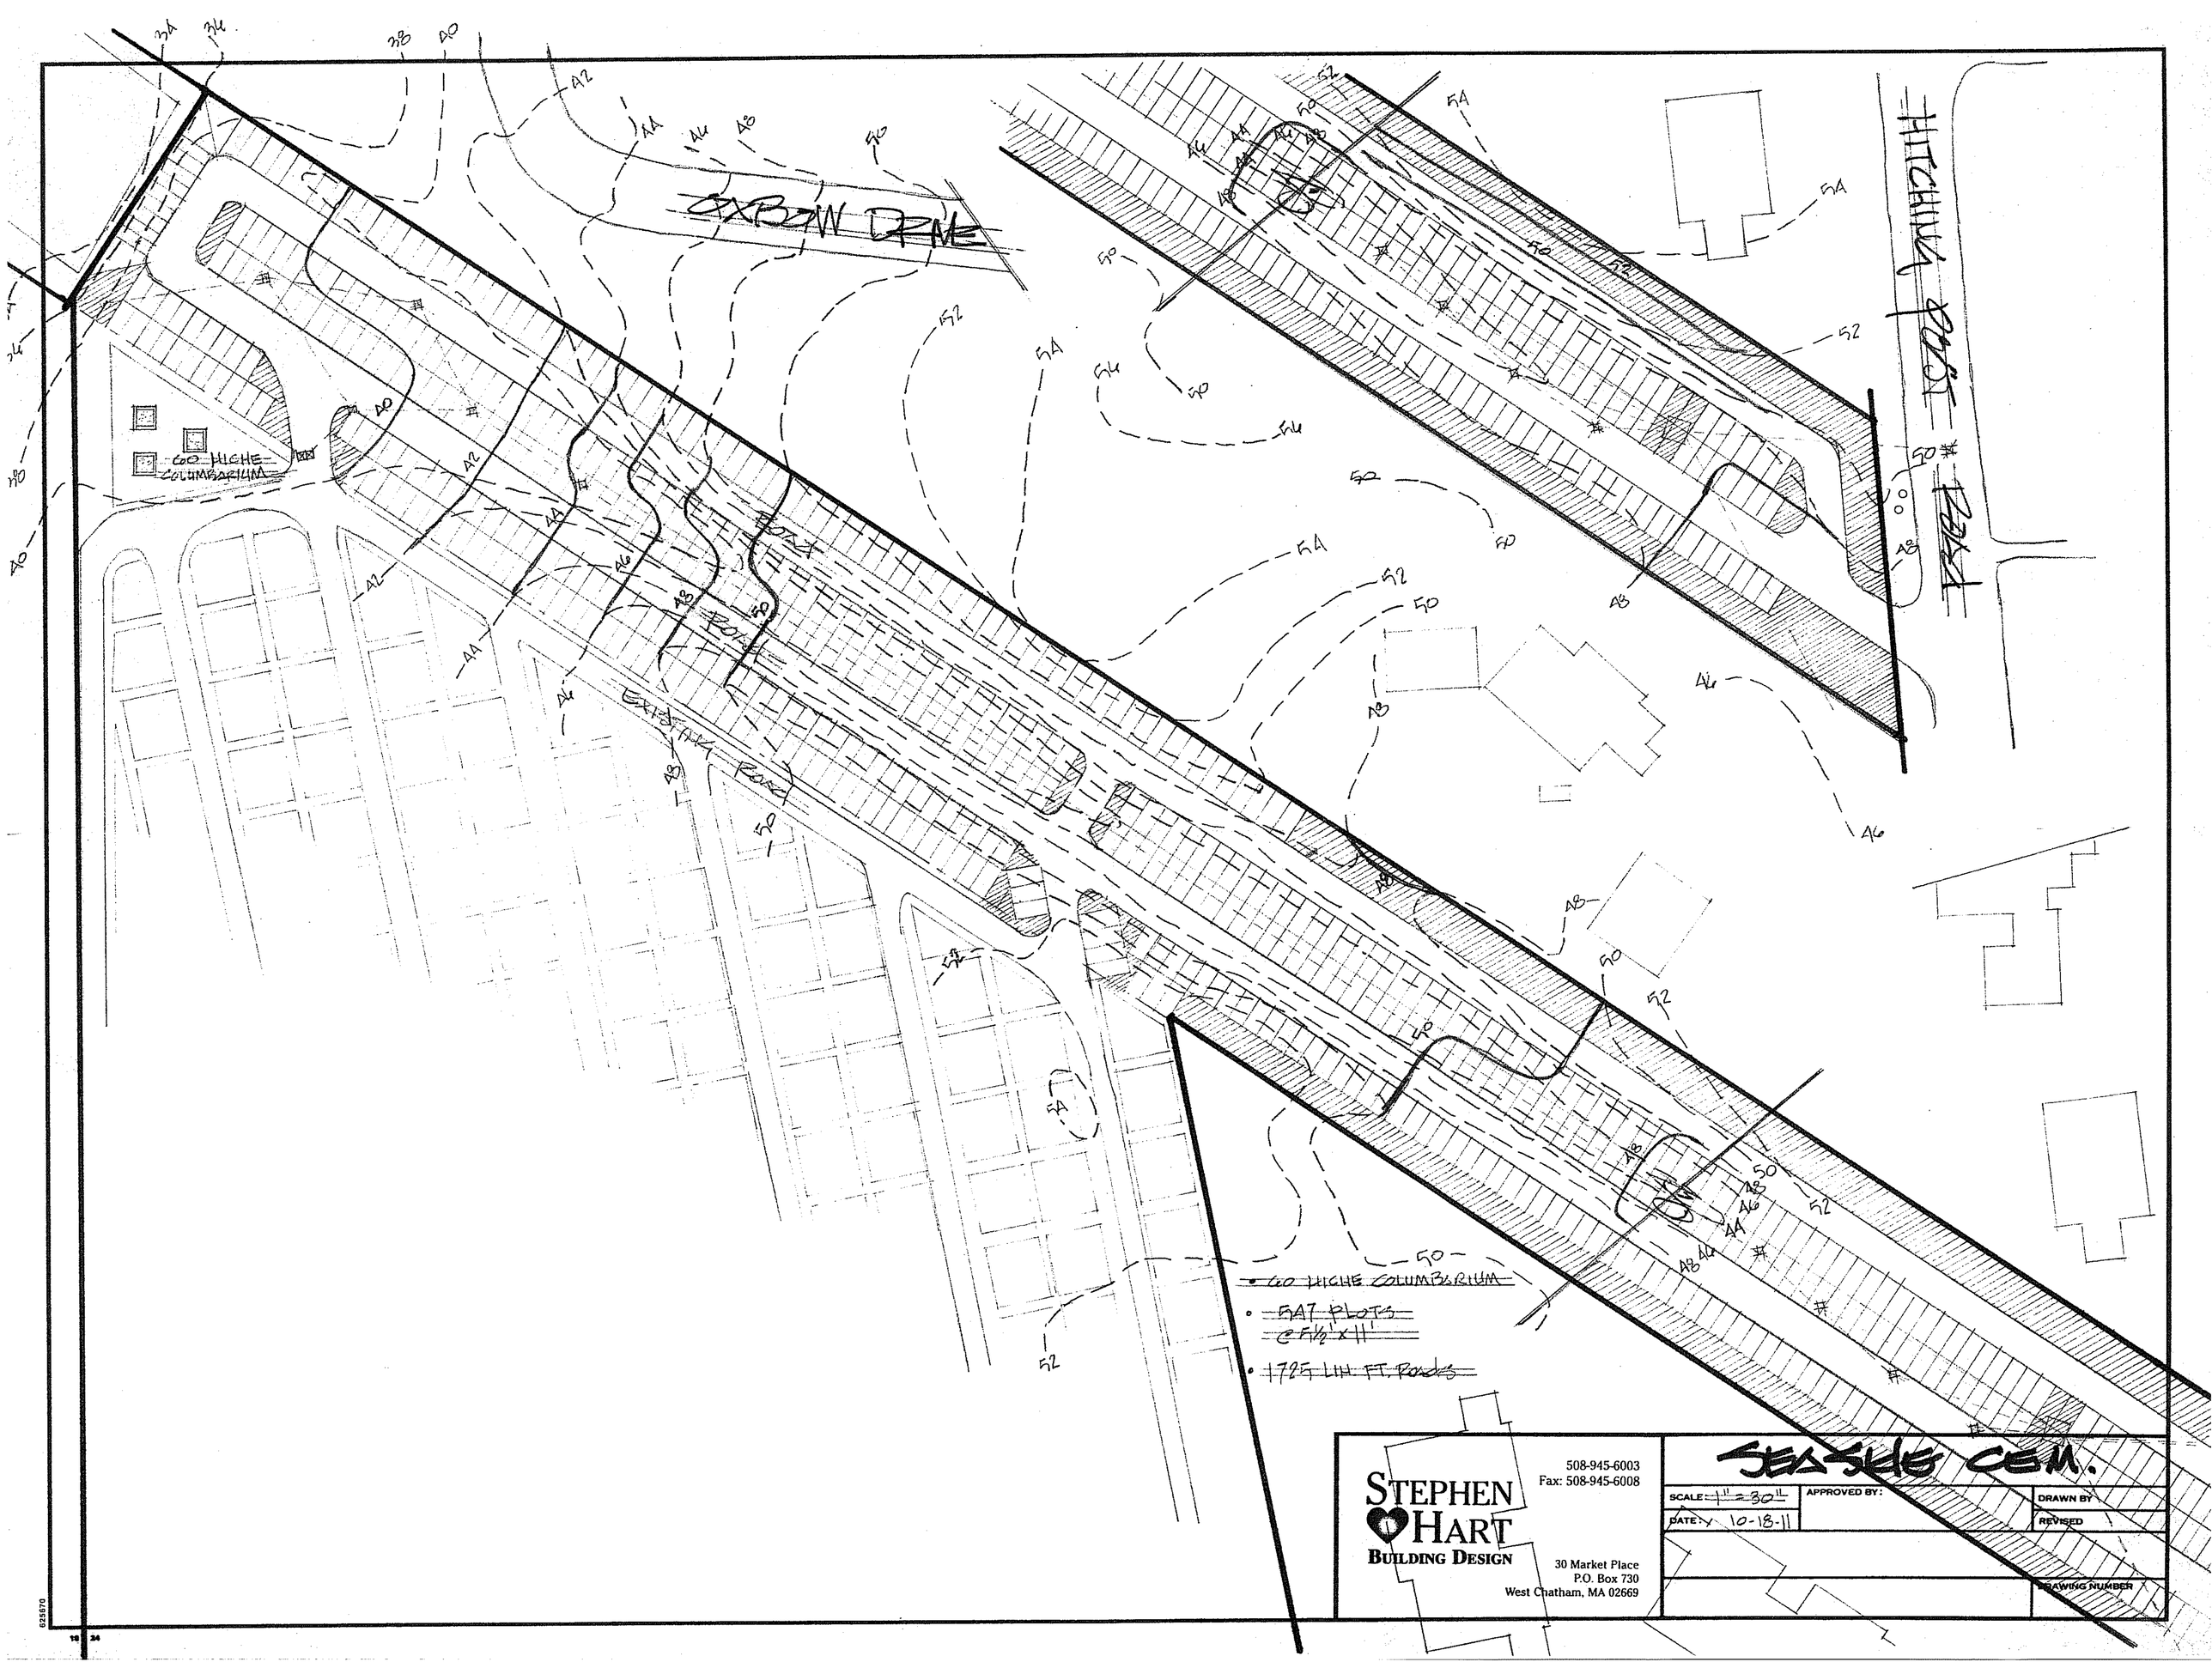
OXBOW DRIVE
HITCHING POST ROAD
60 NICHE COLUMBARIUM
EXISTING ROAD
• 60 NICHE COLUMBARIUM
• 547 PLOTS @ 5½' x 11'
• 1725 LIN. FT. Roads
STEPHEN HART
BUILDING DESIGN
508-945-6003
Fax: 508-945-6008
30 Market Place
P.O. Box 730
West Chatham, MA 02669
SEASIDE CEM.
SCALE: 1" = 30'
DATE: 10-18-11
APPROVED BY:
DRAWN BY
REVISED
DRAWING NUMBER