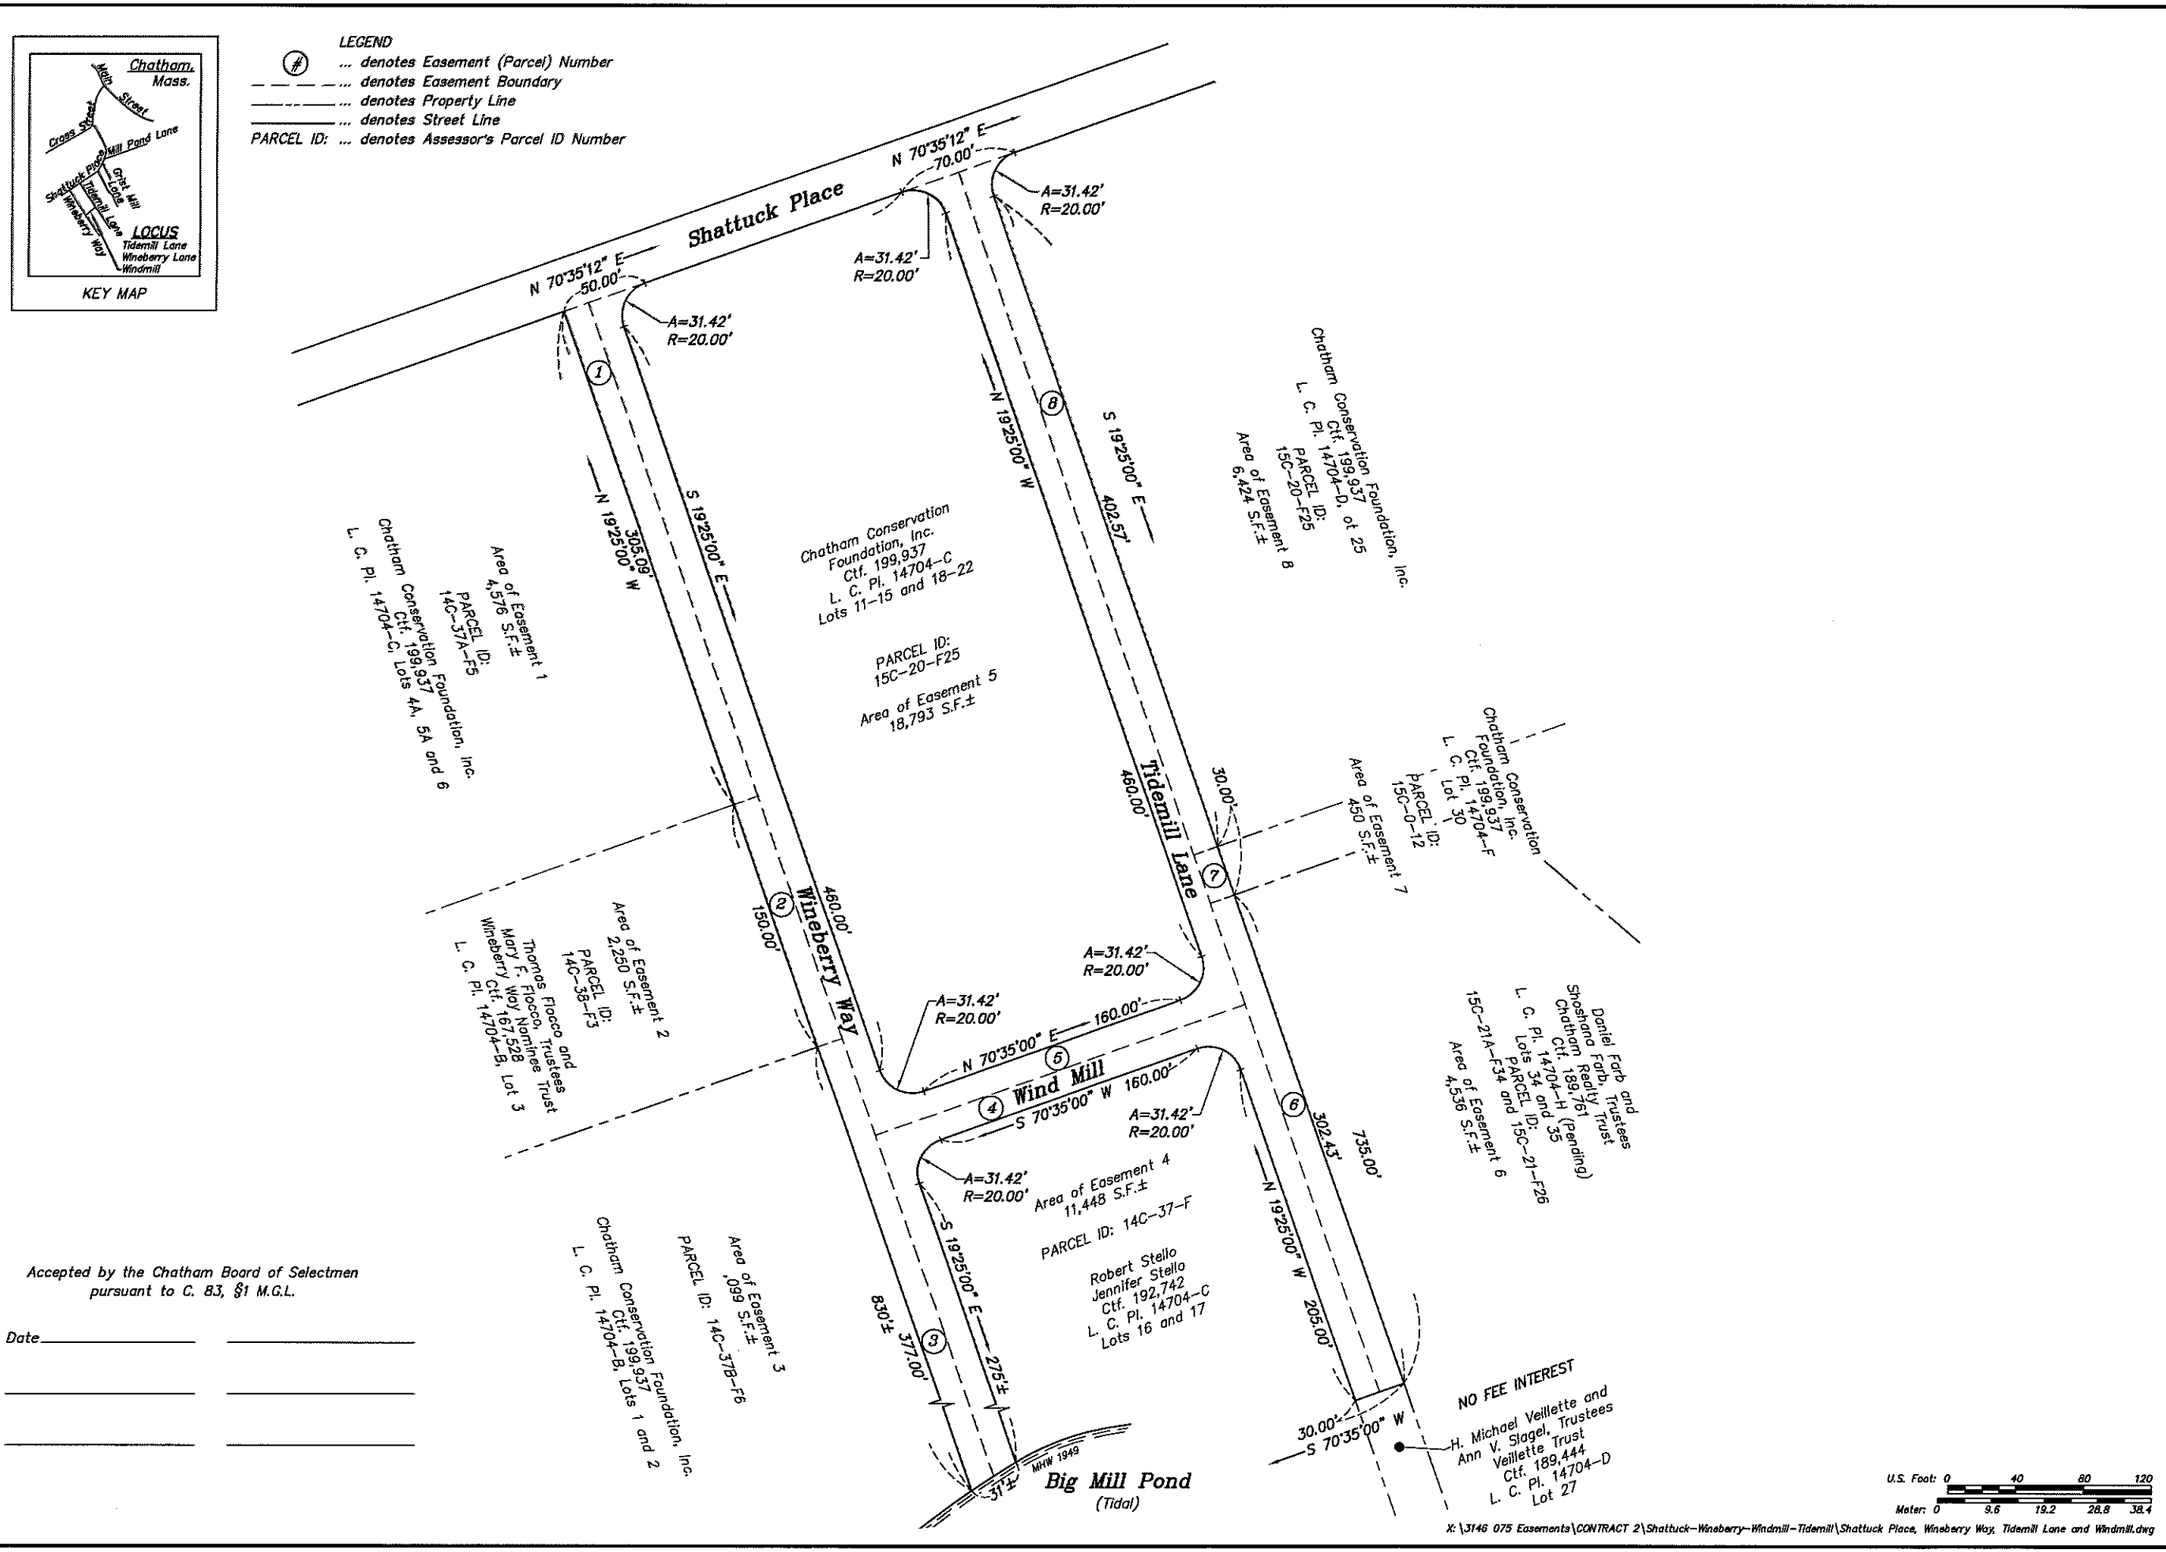

Accepted by the Chatham Board of Selectmen pursuant to C. 83, §1 M.G.L.

Date _____

X:\3146 075 Easements\CONTRACT 2\Shattuck-Wineberry-Windmill-Tidemill\Shattuck Place, Wineberry Way, Tidemill Lane and Windmill.dwg

Water, Sewer and Utility
Easement Sketch
WINEBERRY WAY, TIDEMILL LANE
and WIND MILL
Chatham, Massachusetts

TOWN OF CHATHAM

ELDREDGE SURVEYING & ENGINEERING, LLC
1038 Main Street, Chatham, MA; (508) 945-3965; Fax: (508) 945-5885

Date: 11-16-2015
Scale: 1" = 40'
Project No.: C-3146-07.5
Sheet No.: 1 of 1