Access Alternative 4a:

Seek easement through 88 Old Main Street
Implement as second phase to Access Alternative 1?

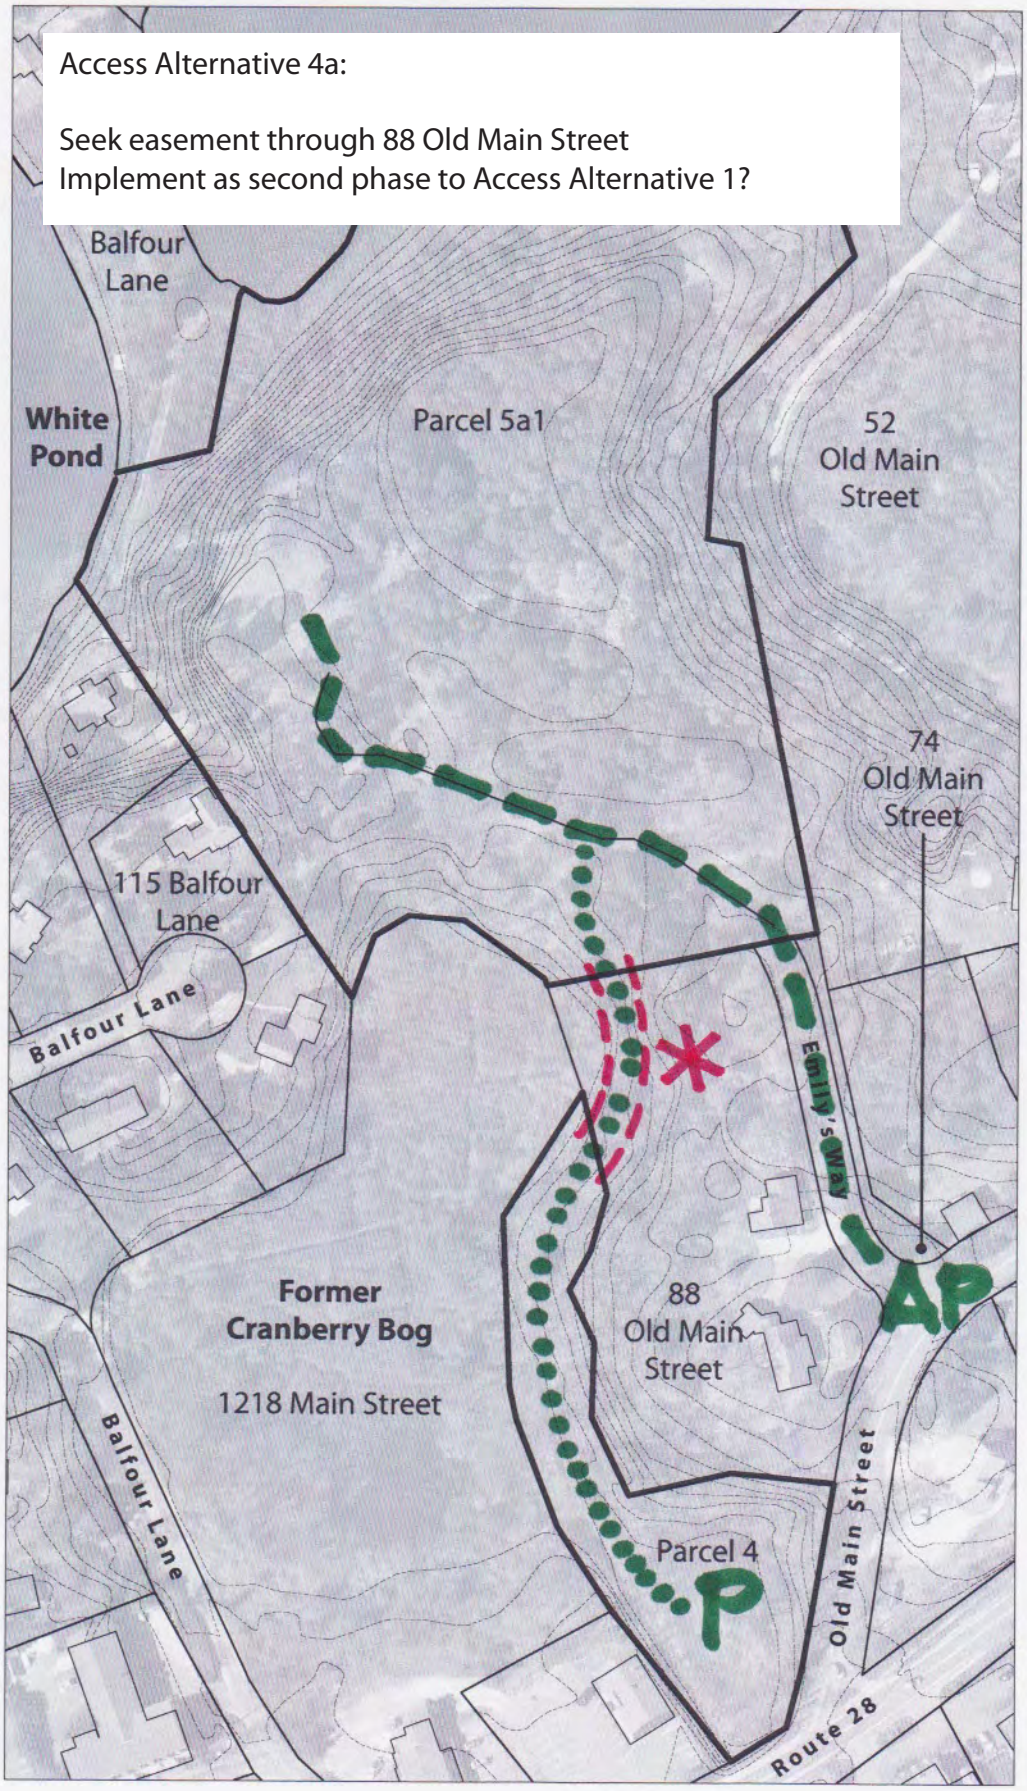

Scale: 1" = 160'

Standard Parking
three to four spaces

Accessible Parking
one space

Driveway

Accessible Trail

Non-Accessible Trail

New Easement Required