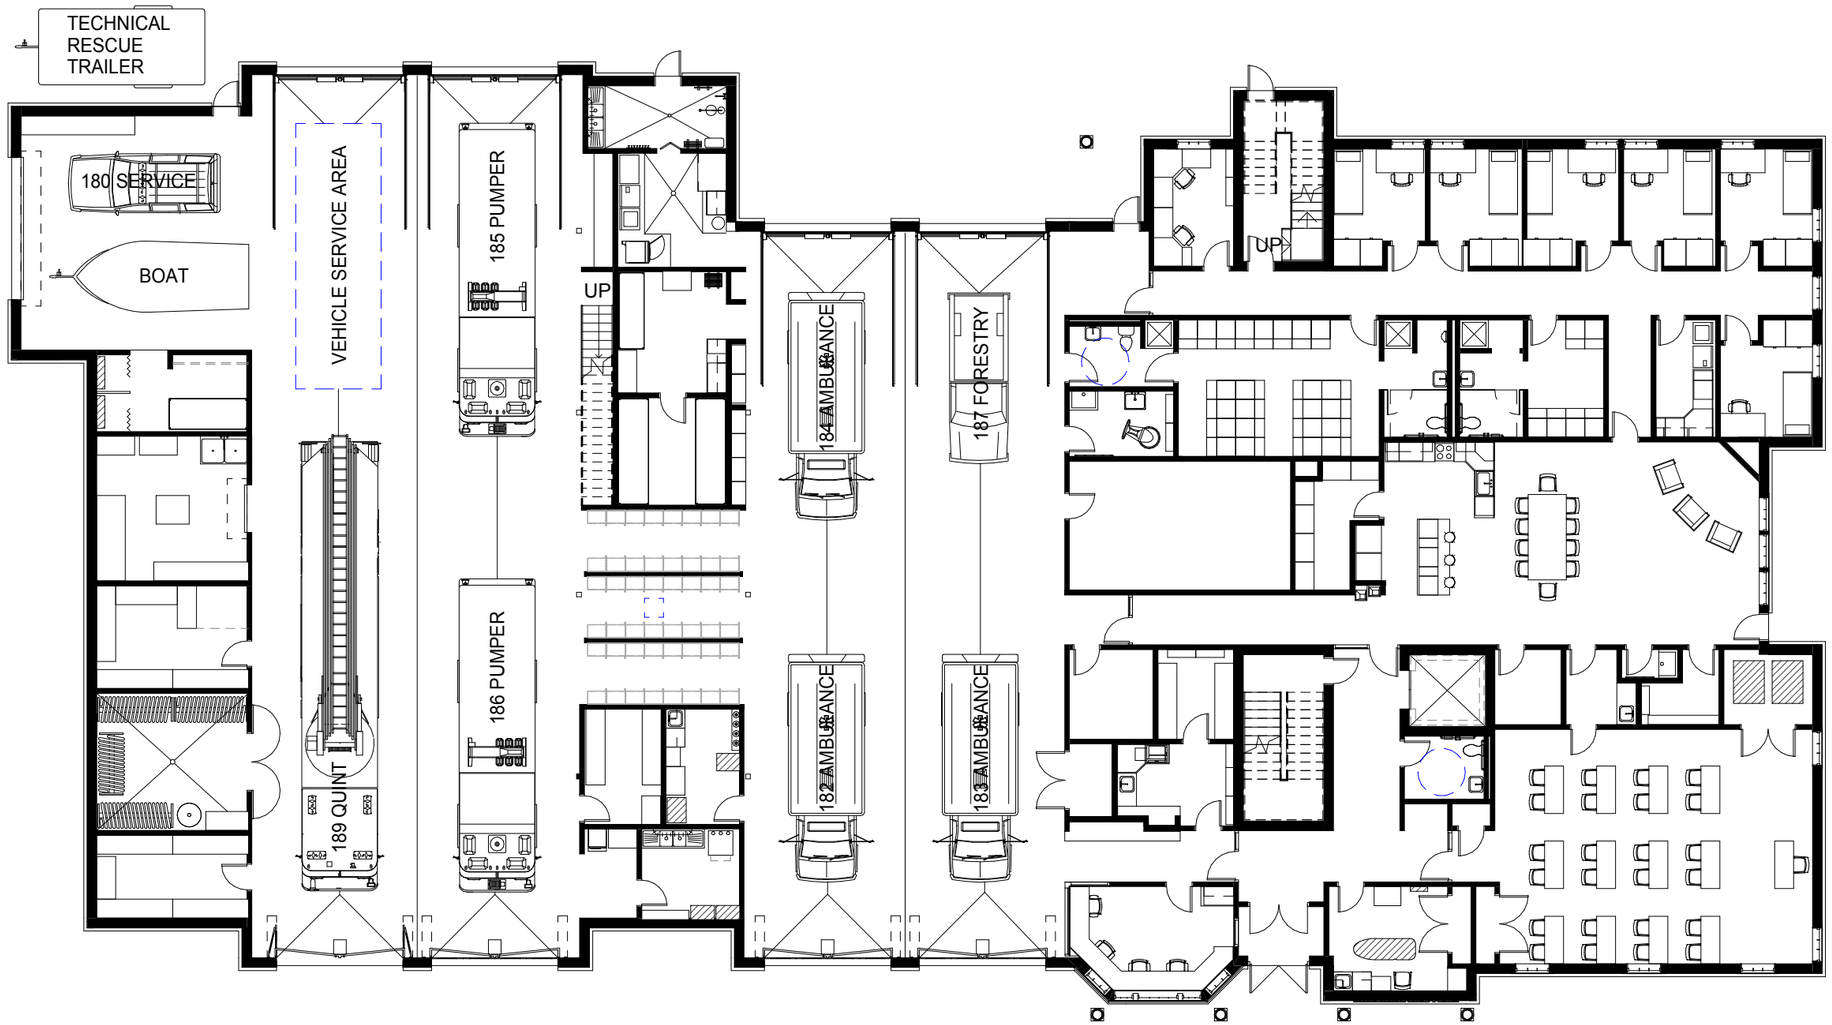

AREA = 16,149.16 sft.

7/02/2013

SCALE: 1/16" = 1'-0"

12043.00

PROPOSED CHATHAM FIRE DEPARTMENT HEADQUARTERS

OPTION 8.1.1

DEPOT STREET, CHATHAM, MA

KAESTLE BOOS associates, inc

MA Mitchell Associates Architects

2010© COPYRIGHT KAESTLE BOOS ASSOC., INC.

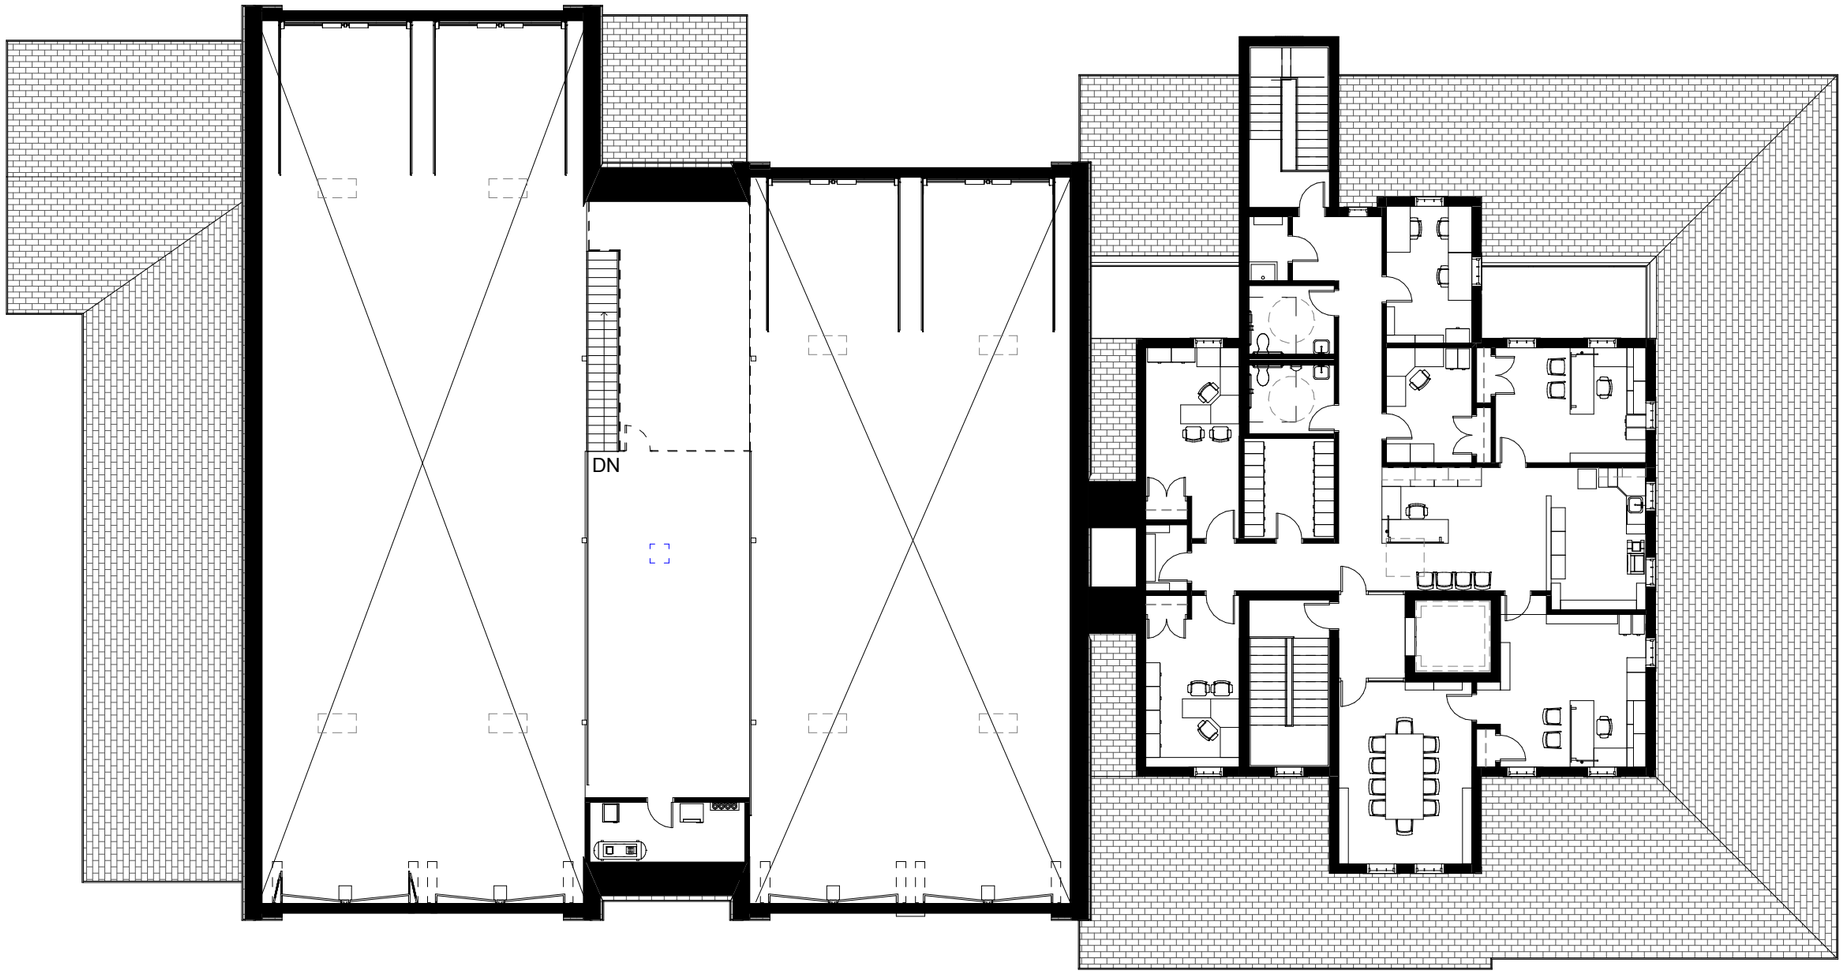

AREA = 3,246.01 sft.

MEZZ AREA = 1,181.04 sft.

7/02/2013 SCALE: 1/16" = 1'-0"

12043.00

PROPOSED CHATHAM FIRE DEPARTMENT HEADQUARTERS

OPTION 8.1.1

DEPOT STREET, CHATHAM, MA

KAESTLE BOOS associates, inc

MA Mitchell Associates Architects

2010 © COPYRIGHT KAESTLE BOOS ASSOC., INC.

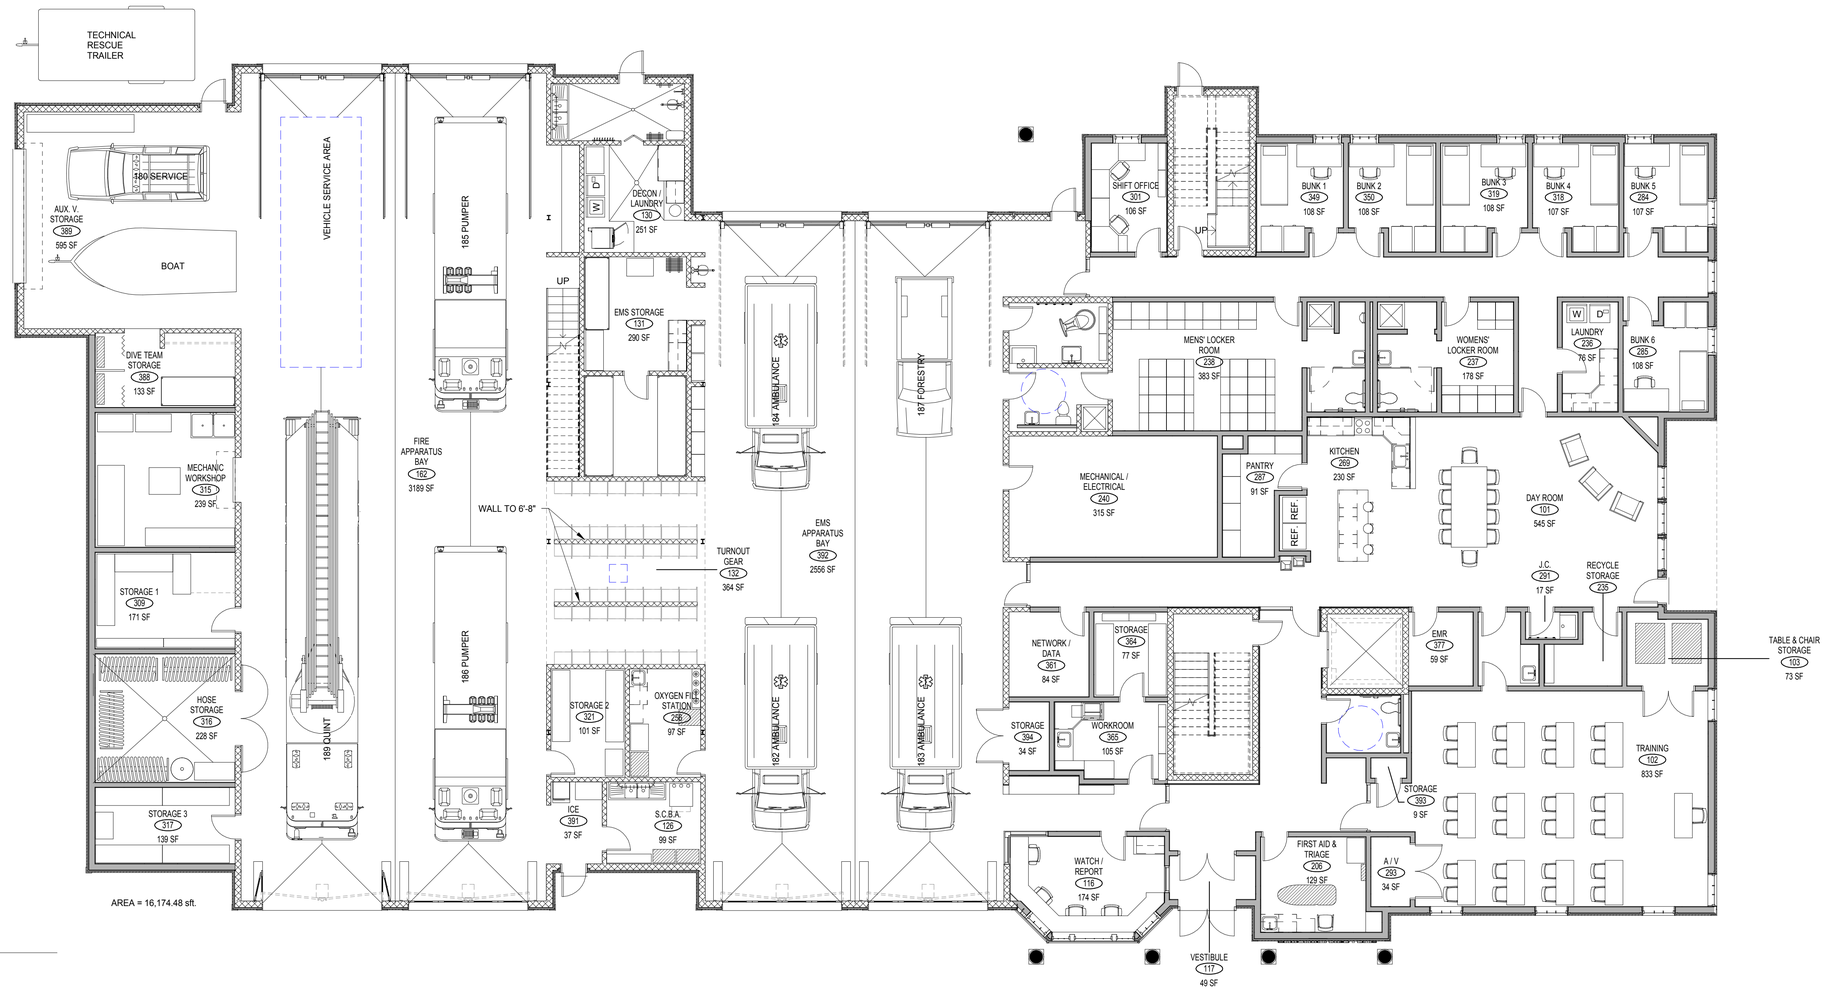

2 LEVEL 1
1/8" = 1'-0"

0' 4' 8' 16'
SCALE: 1/8" = 1'-0"

PROJECT TRUE

12043.00
PROPOSED CHATHAM FIRE DEPARTMENT HEADQUARTERS

7/10/2013

KAESTLE BOOS associates, inc

Mitchell Associates Architects

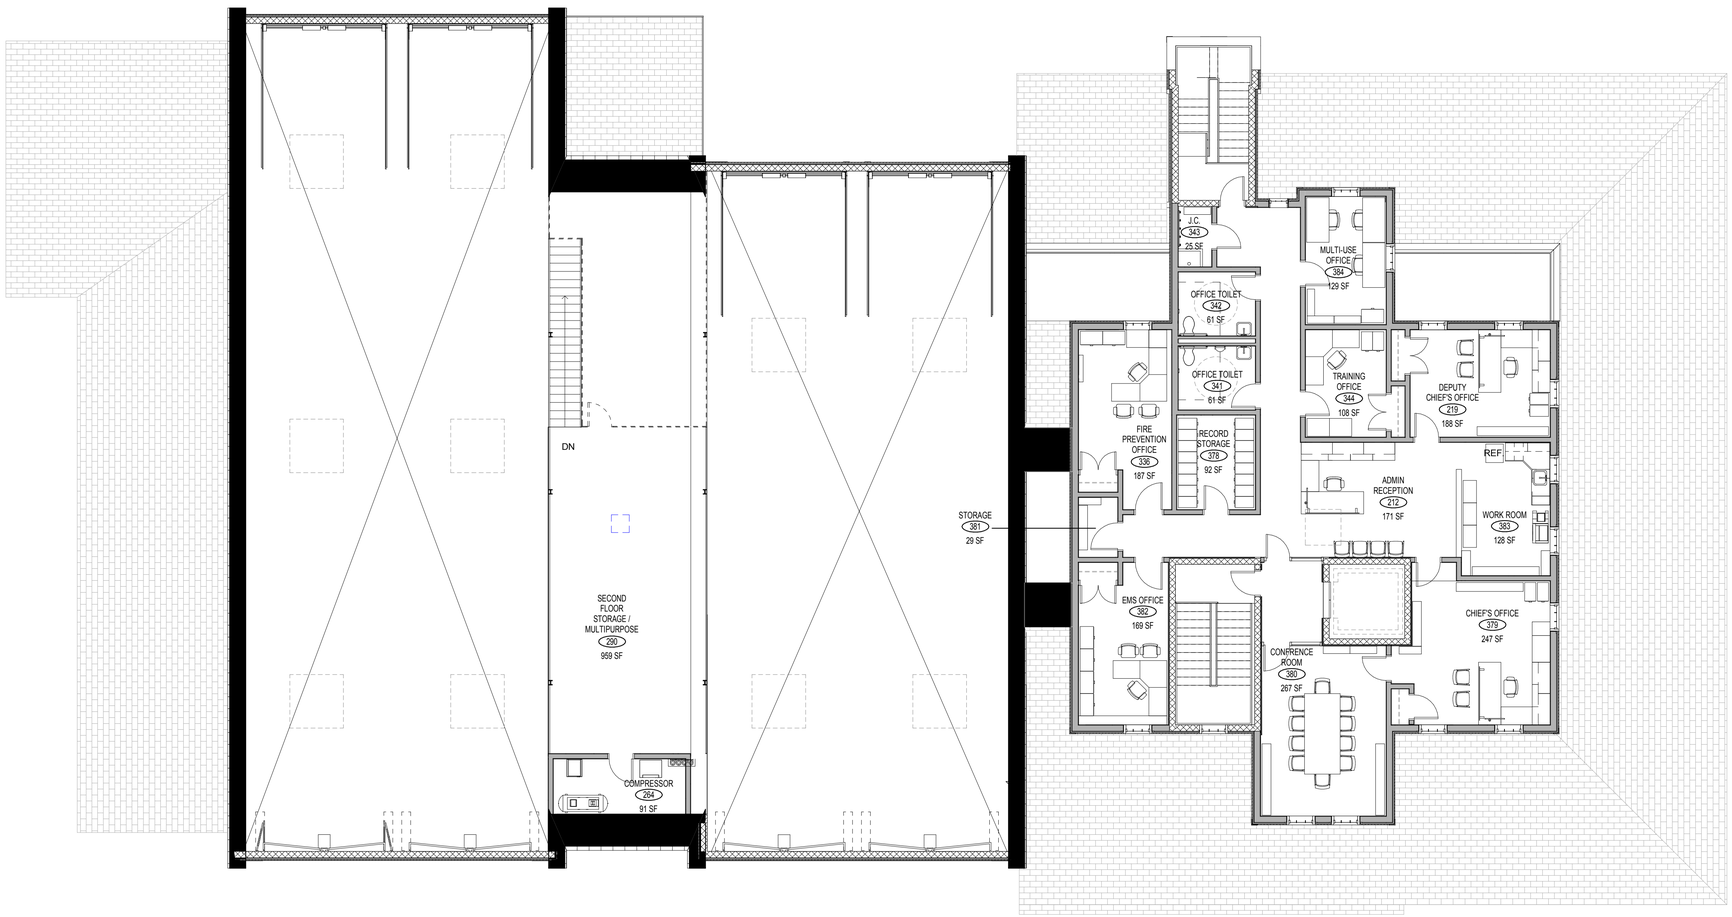

1 LEVEL 2

1/8" = 1'-0"

AREA = 3,246.01 sft.
MEZZ AREA = 1,181.99 sft.

0' 4' 8' 16'

SCALE: 1/8" = 1'-0"

PROJECT TRUE

12043.00
PROPOSED CHATHAM FIRE DEPARTMENT HEADQUARTERS

KAESTLE BOOS associates, inc

Mitchell Associates Architects

7/10/2013

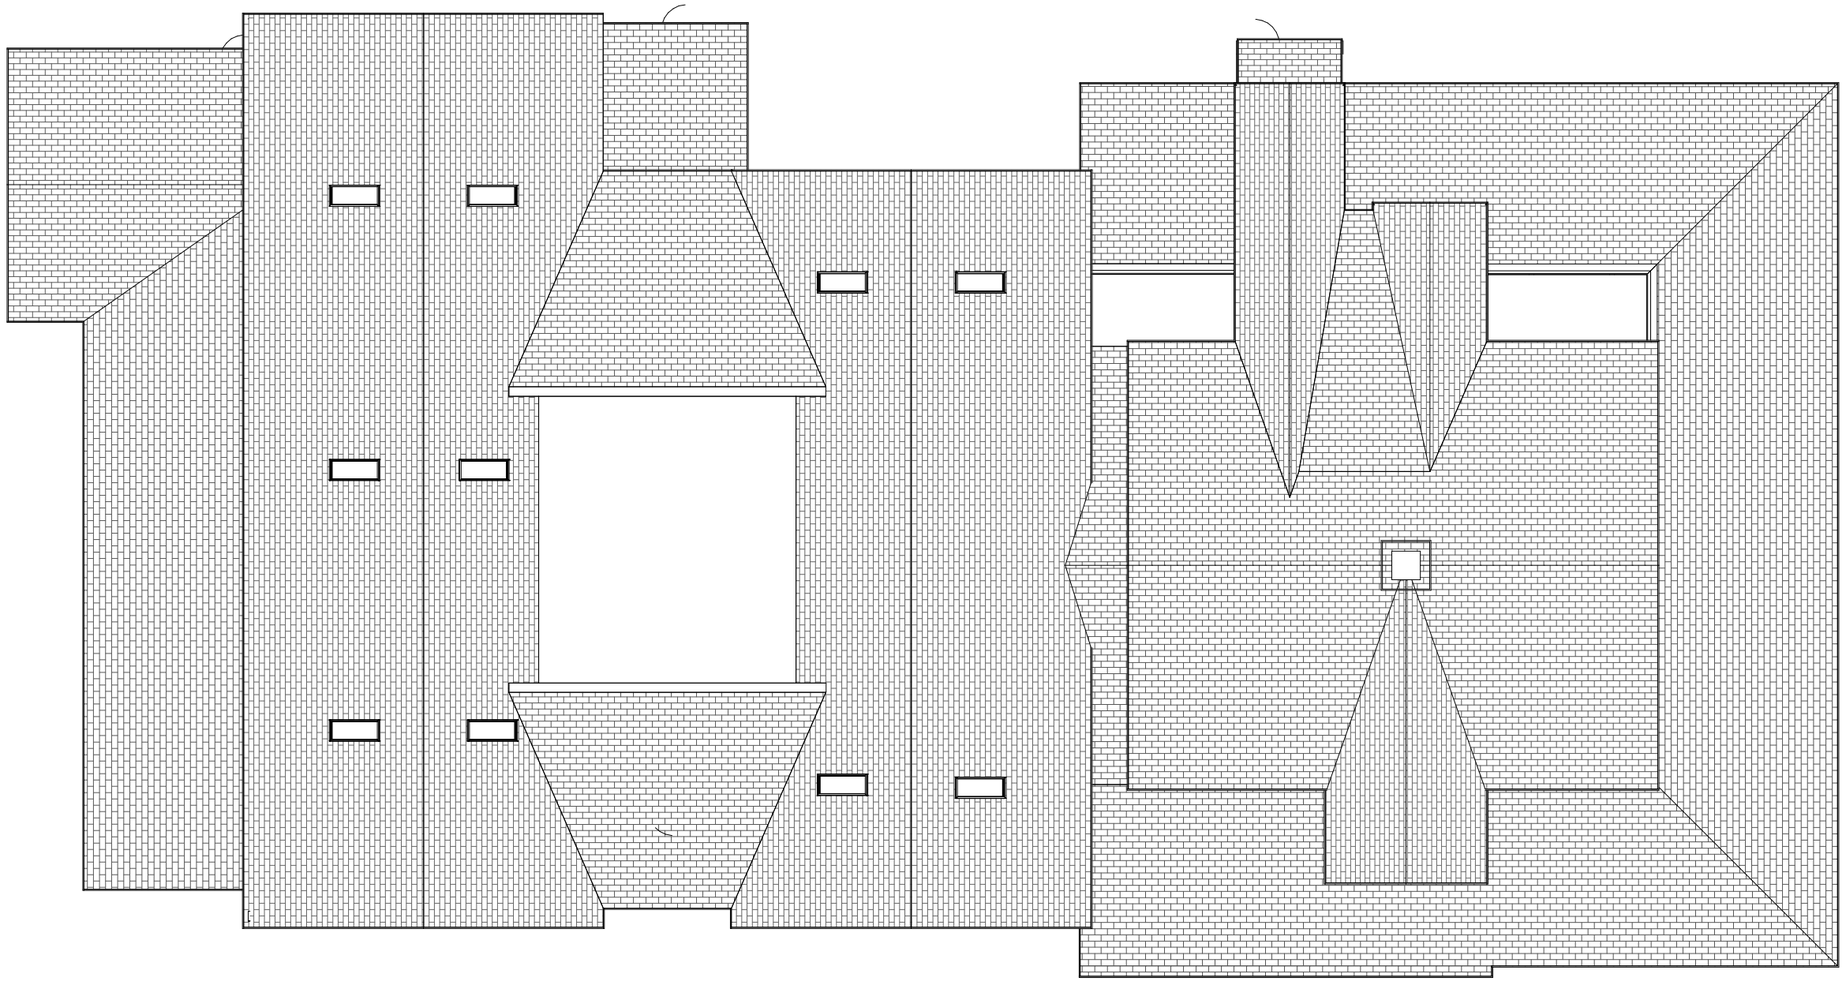

7/02/2013 SCALE: 1/16" = 1'-0"

PROPOSED CHATHAM FIRE DEPARTMENT HEADQUARTERS

OPTION 8.1.1

DEPOT STREET, CHATHAM, MA

KAESTLE BOOS associates, inc

MA Mitchell Associates Architects

12043.00

2010© COPYRIGHT KAESTLE BOOS ASSOC., INC.

1 SOUTH ELEVATION

1/16" = 1'-0"

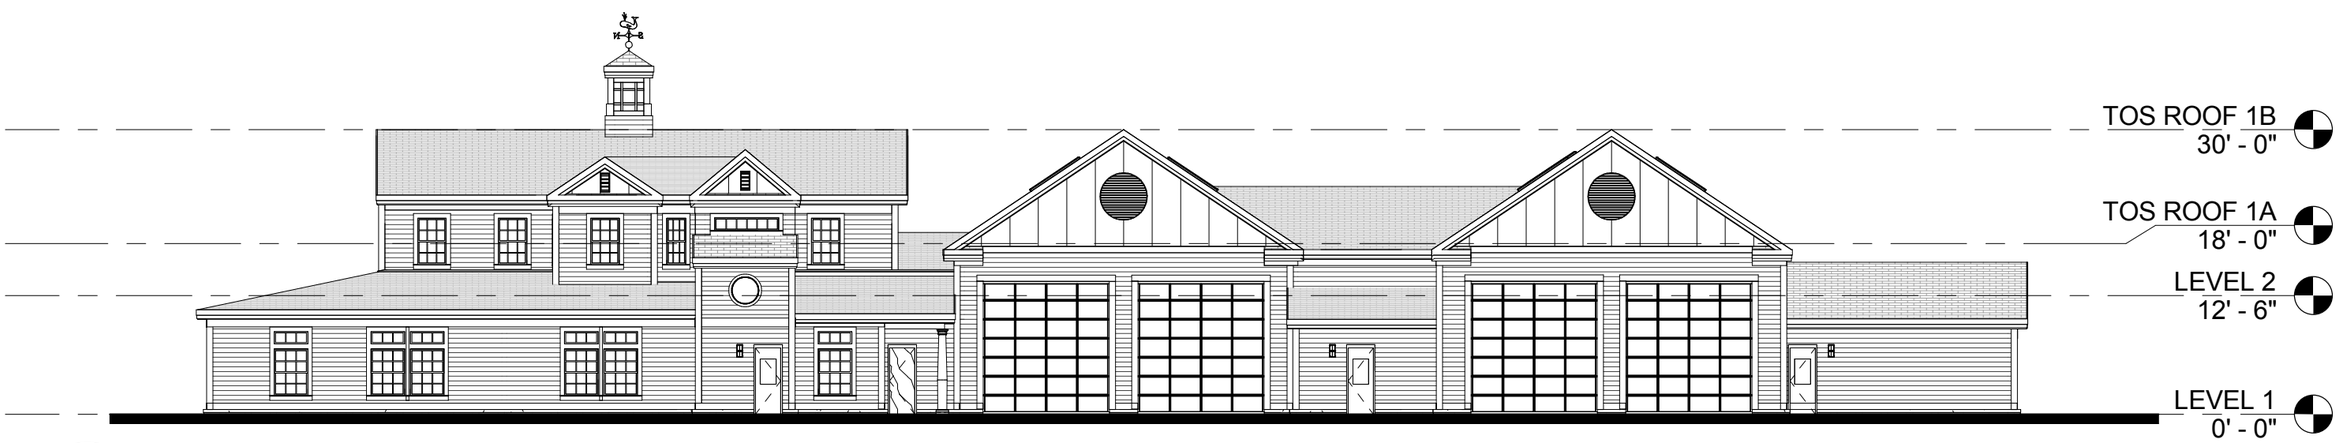

2 NORTH ELEVATION

1/16" = 1'-0"

7/02/2013 SCALE: 1/16" = 1'-0"

PROPOSED CHATHAM FIRE DEPARTMENT HEADQUARTERS

OPTION 8.1.1

DEPOT STREET, CHATHAM, MA

KAESTLE BOOS associates, inc

MA Mitchell Associates Architects

12043.00

2010© COPYRIGHT KAESTLE BOOS ASSOC., INC.

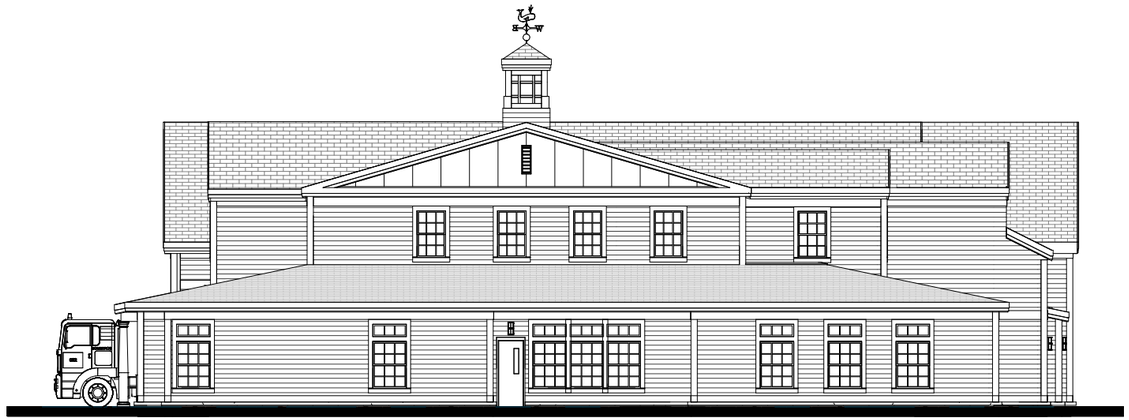

1 EAST ELEVATION

1/16" = 1'-0"

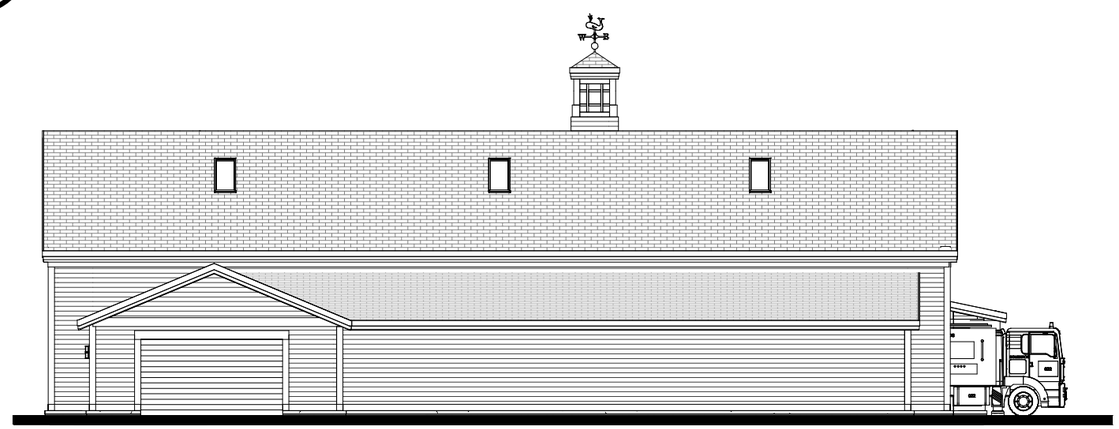

2 WEST ELEVATION

1/16" = 1'-0"

7/02/2013 SCALE: 1/16" = 1'-0"

PROPOSED CHATHAM FIRE DEPARTMENT HEADQUARTERS

OPTION 8.1.1

DEPOT STREET, CHATHAM, MA

KAESTLE BOOS associates, inc

Mitchell Associates Architects

12043.00

2010© COPYRIGHT KAESTLE BOOS ASSOC., INC.

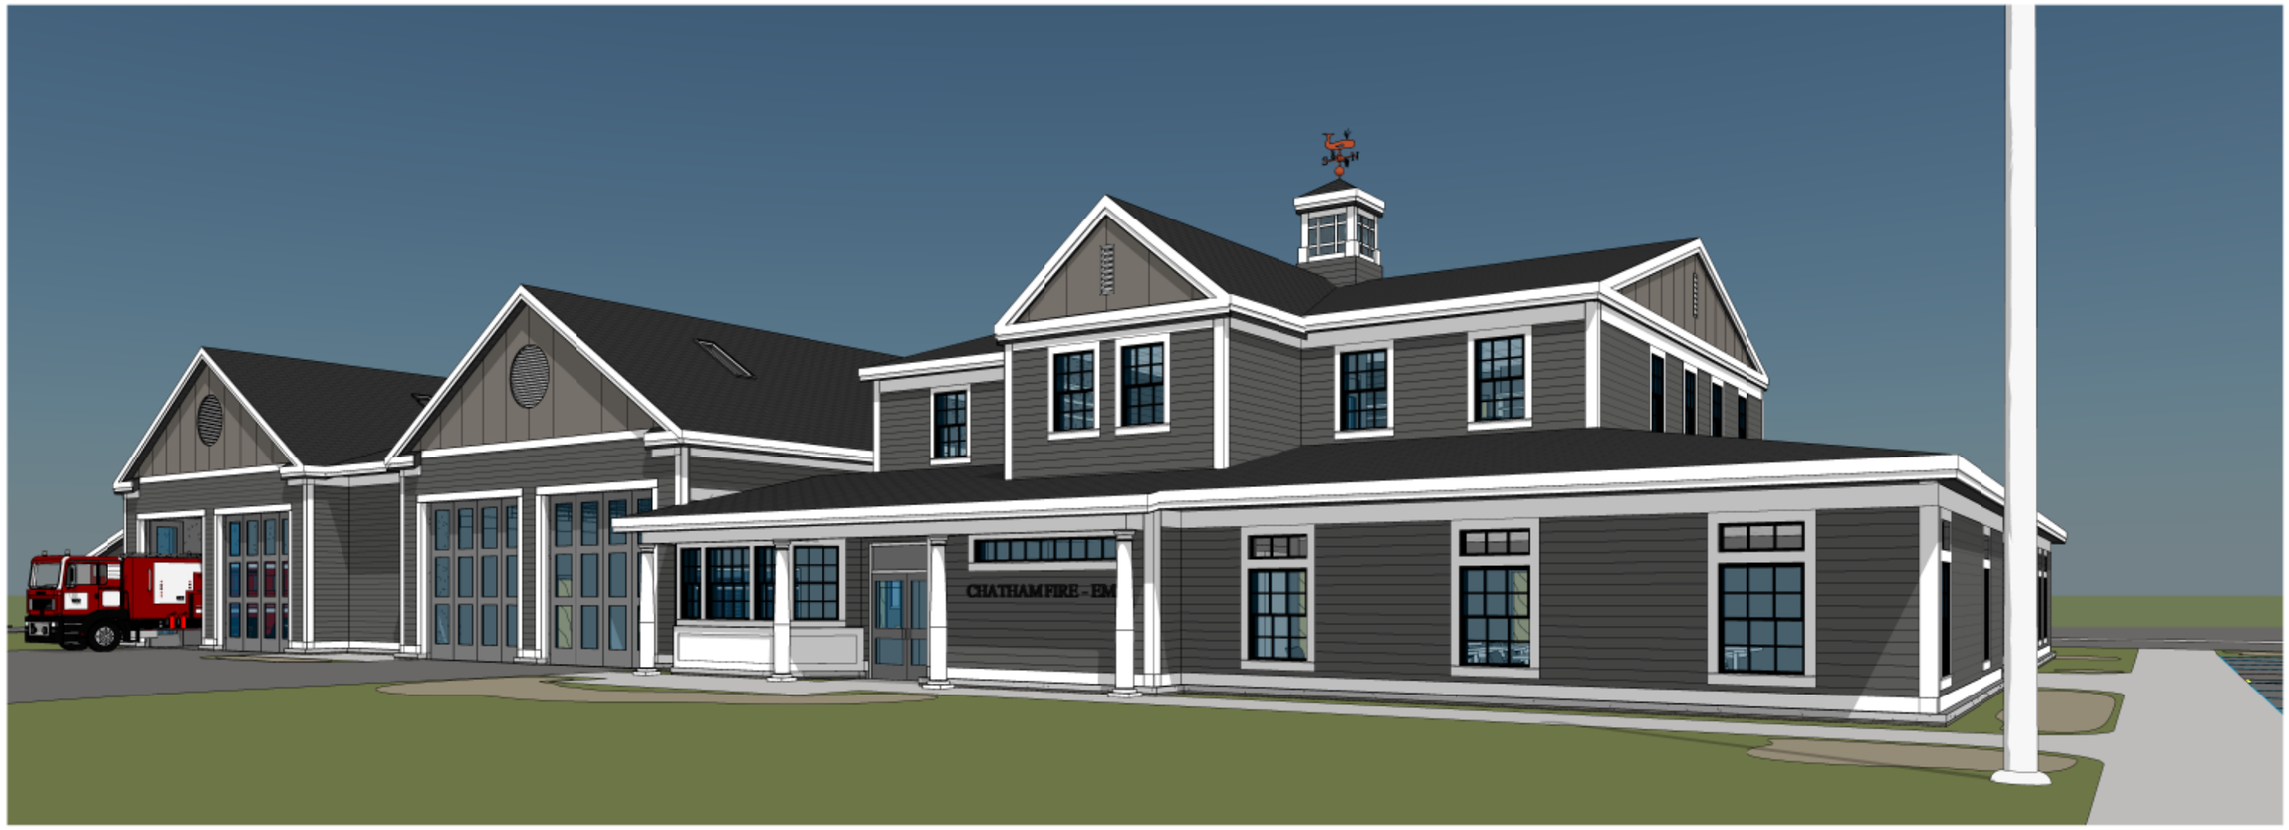

7/02/2013 SCALE:

PROPOSED CHATHAM FIRE DEPARTMENT HEADQUARTERS

OPTION 8.1.1

DEPOT STREET, CHATHAM, MA

KAESTLE BOOS associates, inc

Mitchell Associates Architects

2010© COPYRIGHT KAESTLE BOOS ASSOC., INC.

12043.00

7/02/2013 SCALE:

PROPOSED CHATHAM FIRE DEPARTMENT HEADQUARTERS

OPTION 8.1.1

DEPOT STREET, CHATHAM, MA

KAESTLE BOOS associates, inc

Mitchell Associates Architects

12043.00

2010 © COPYRIGHT KAESTLE BOOS ASSOC., INC.