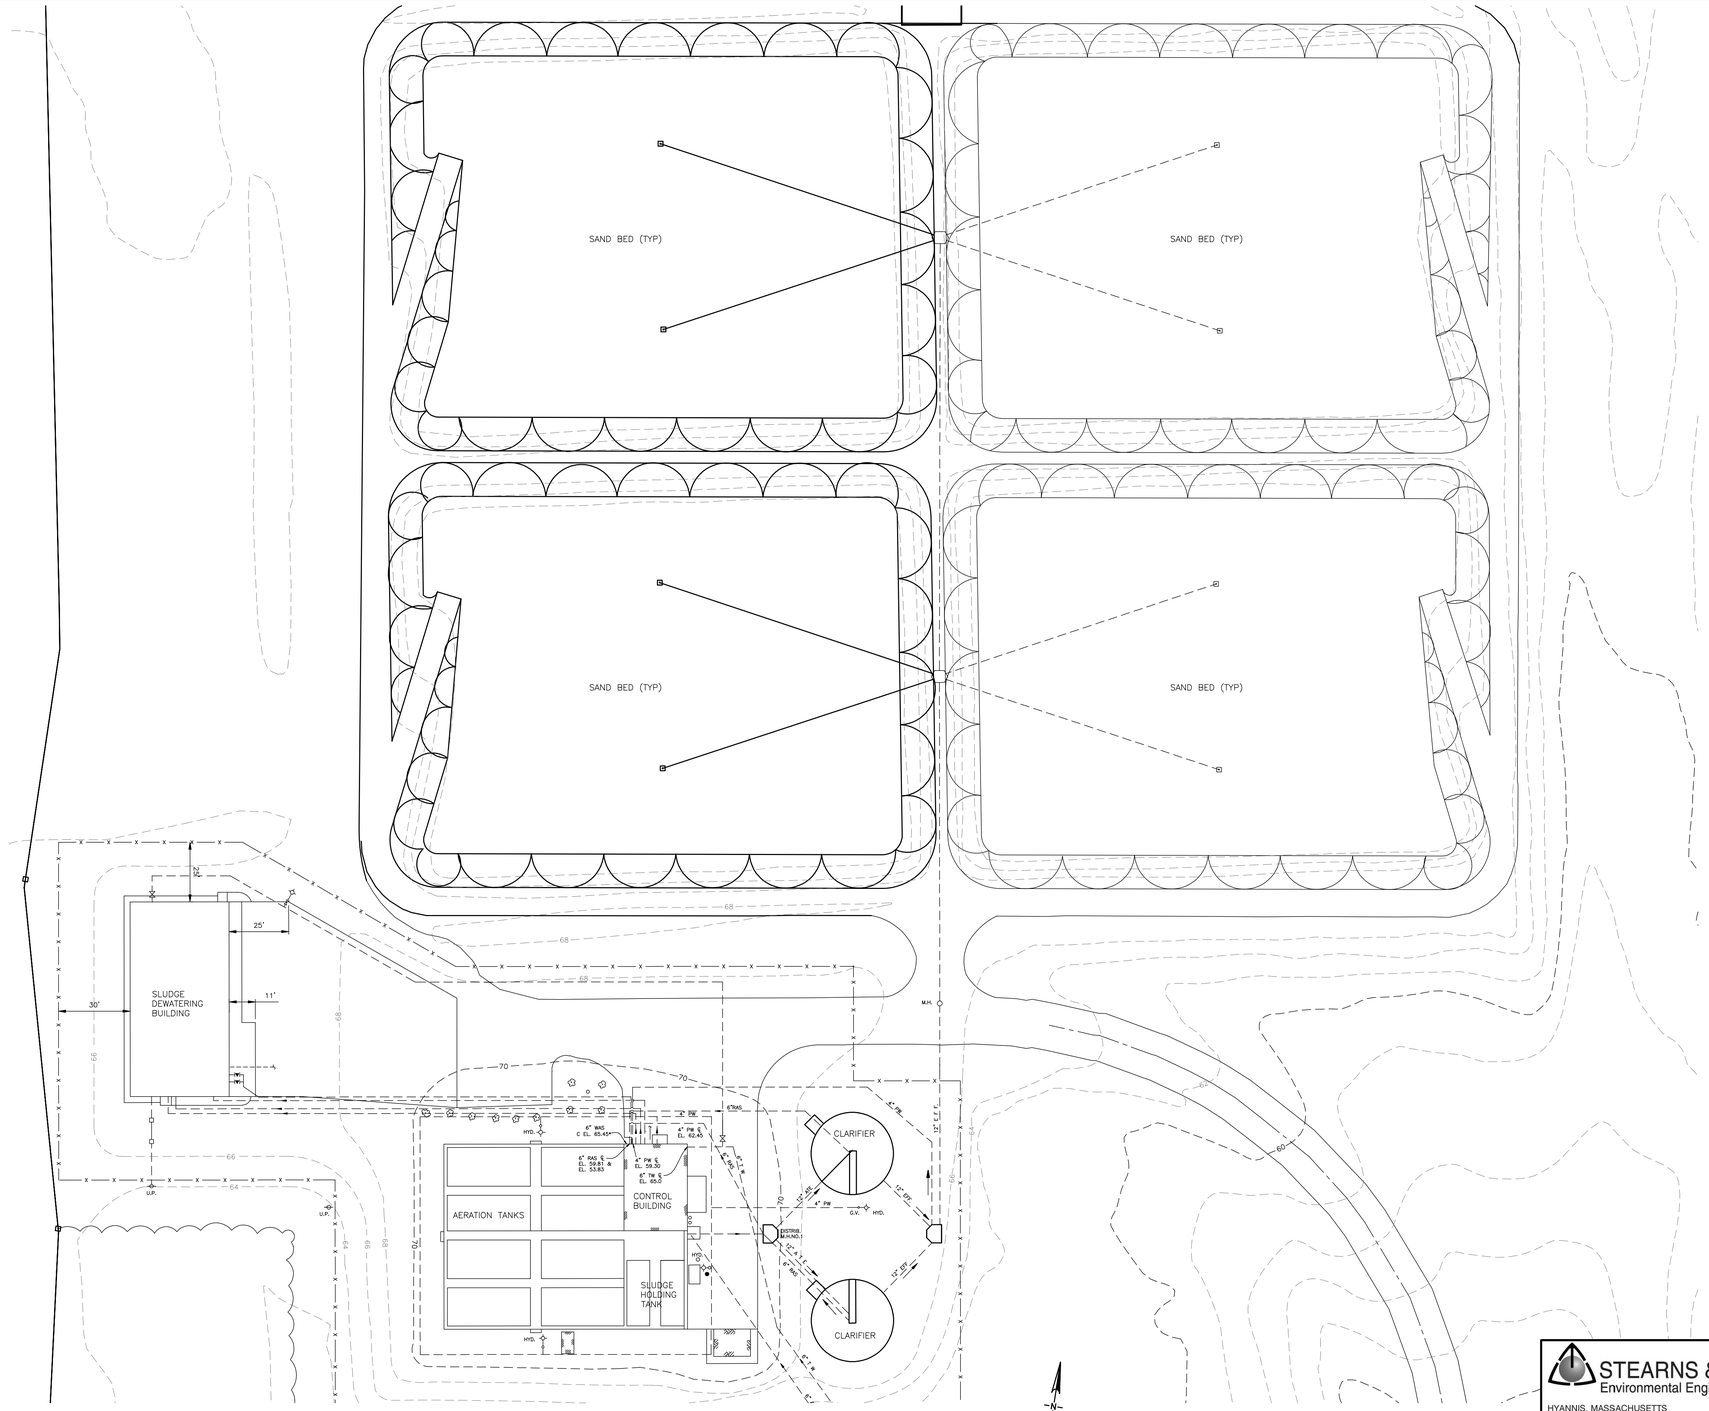

LEGEND

(APPLIES TO ALL "C" DWGS)

LOD——LOD	LIMITS OF DISTURBANCE
X——X	FENCE
21	EXISTING CONTOUR LINE
21	NEW CONTOUR LINE
SD	EXISTING STORM DRAIN
SD	PROPOSED STORM DRAIN
E——E	EXISTING UNDERGROUND ELECTRIC
OHE——OHE	EXISTING OVERHEAD ELECTRIC
	WOODS
	EDGE OF WOODED AREA
	PROPERTY LINE
	100 YR FLOOD ELEVATION
	HYDRANT
MH	MANHOLE (MHEL – ELECTRICAL; MHSS – SANITARY SEWER; MHSW – STORM WATER; MHCH – CHEMICAL)
LP	LIGHT POLE
	UTILITY POLE
	TREE
SB–101	SOIL BORING
FH	FIRE HYDRANT
CB	CATCH BASIN
	SURVEY CONTROL POINT
GM	GROUND WATER MONITORING WELL
BM	BENCH MARK
CO	CLEANOUT
VB	VALVE BOX
SIP	STANDARD INLET PROTECTION
P	PIPE BOLLARD

SITE PLAN – EXISTING

SCALE: 1"= 30'–0"

N

STEARNS & WHELER LLC
Environmental Engineers & Scientists

HYANNIS, MASSACHUSETTS

1545 Iyannough Road
Phone: 508 362-5680
Fax: 508 362-5684
Web: stearnswheler.com

DATE: 06/28/07 JOB No.: 70098

TOWN OF CHATHAM, MASSACHUSETTS
COMPREHENSIVE WASTEWATER MANAGEMENT PLAN

EXISTING WWTF SITE PLAN
FIGURE 2–1

X-REF: MATCH
X-REF: ORIGINATORS NAME REV MADE BY NAME
BINDING: INITIAL WITH NAME AND EXTENSION