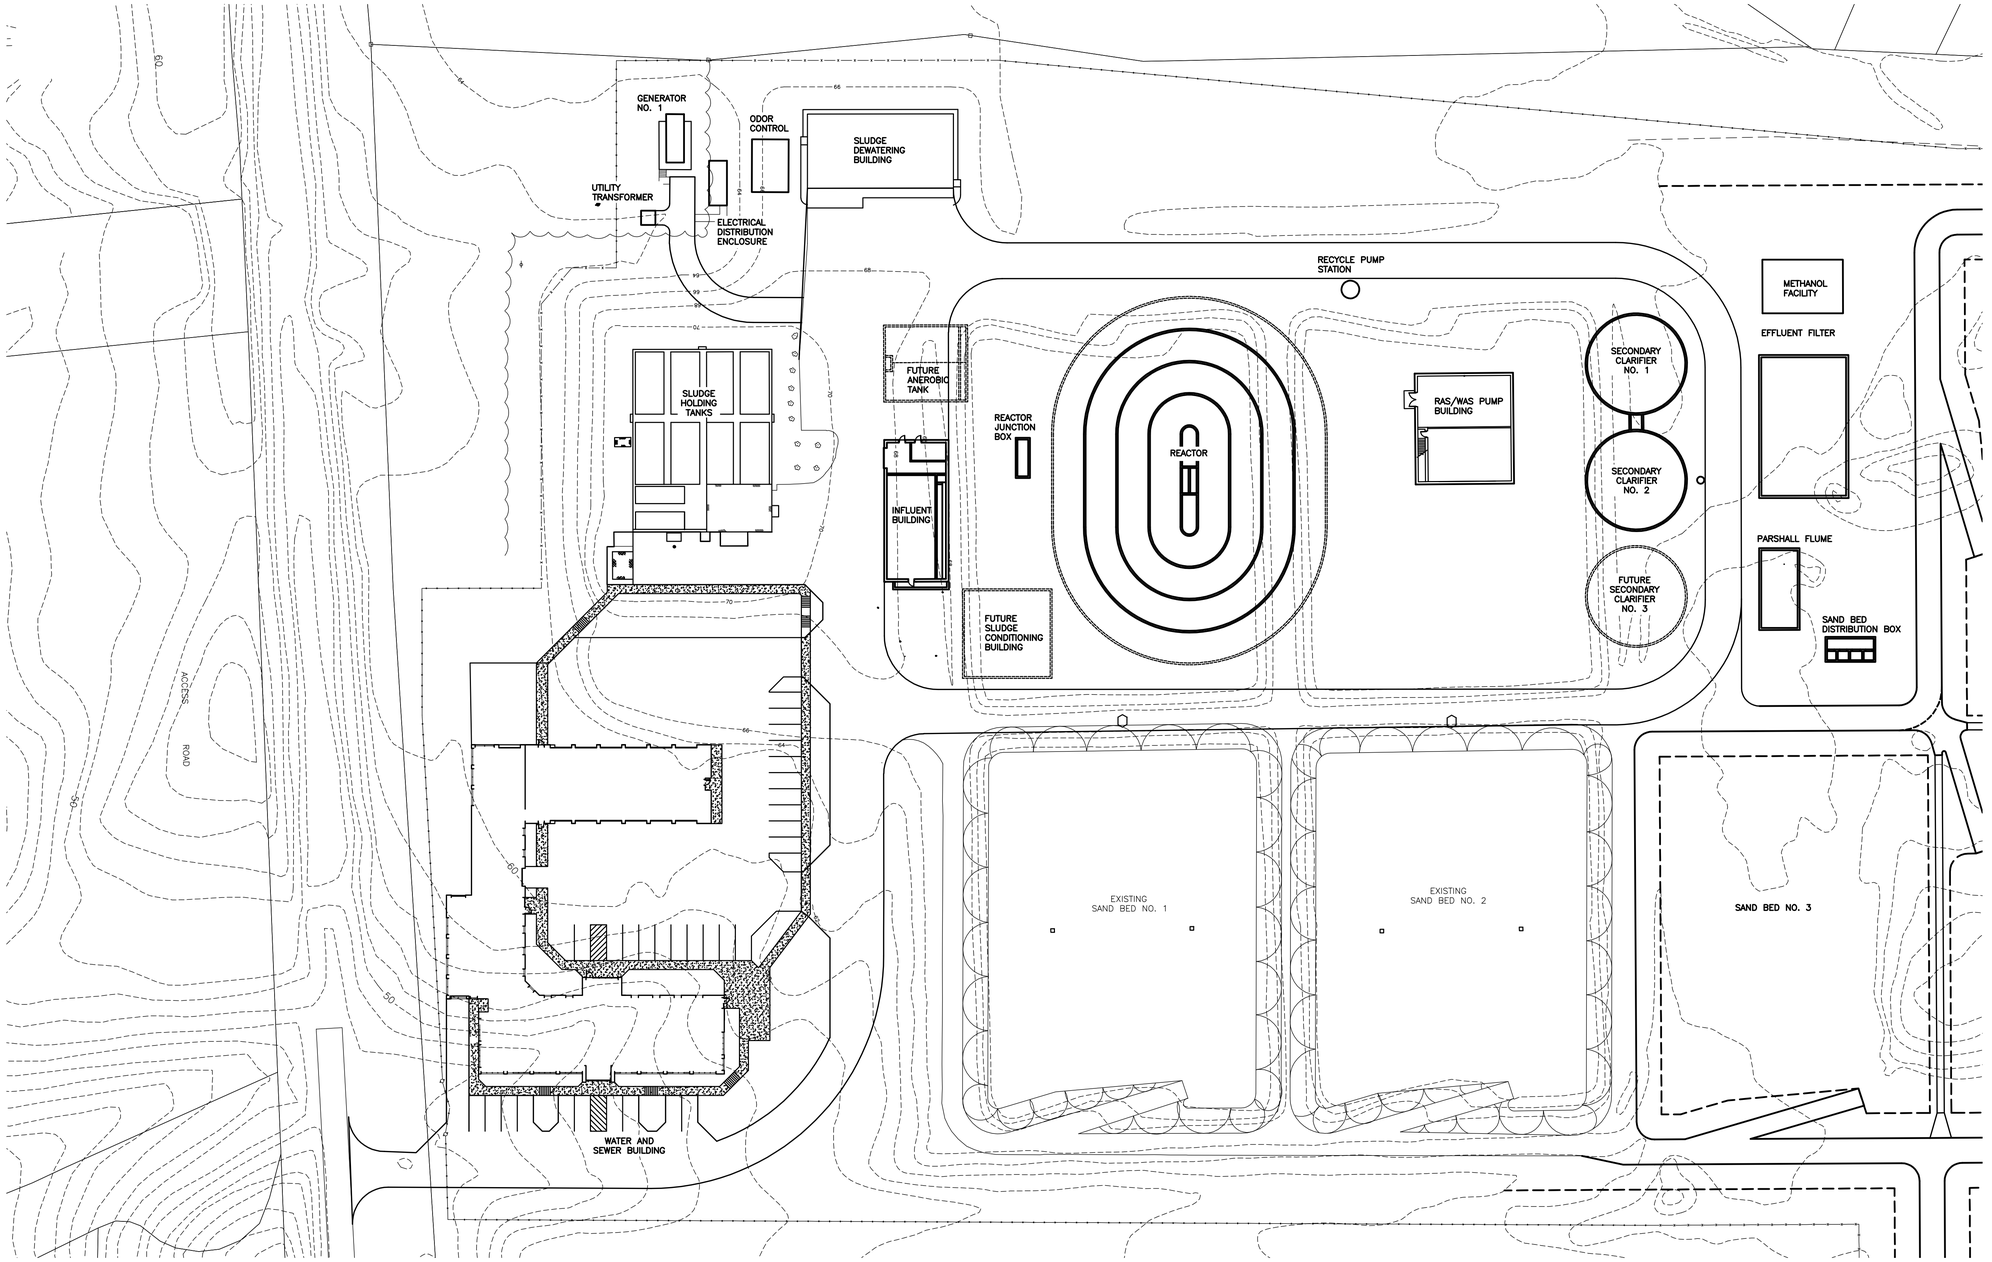

SITE PLAN – OVERALL

SCALE: 1"= 40'-0"

STEARNS & WHELER LLC
Environmental Engineers & Scientists
HYANNIS, MASSACHUSETTS
1545 Iyannough Road
Phone: 508 362-5680
Fax: 508 362-5684
Web: stearnswheler.com

DATE: 04/21/08

TOWN OF CHATHAM, MASSACHUSETTS

COMPREHENSIVE WASTEWATER MANAGEMENT PLAN

WWTF PRELIMINARY DESIGN
FIGURE 9–2

HP, HYANNIS, 4/24
J:\CAD\CDS Project Folder\Proj#\70000\70085\2007 CWMP\2008 Figures\700859-2.DWG