SEE SHEET 6

SEE SHEET 2

SEE SHEET 5

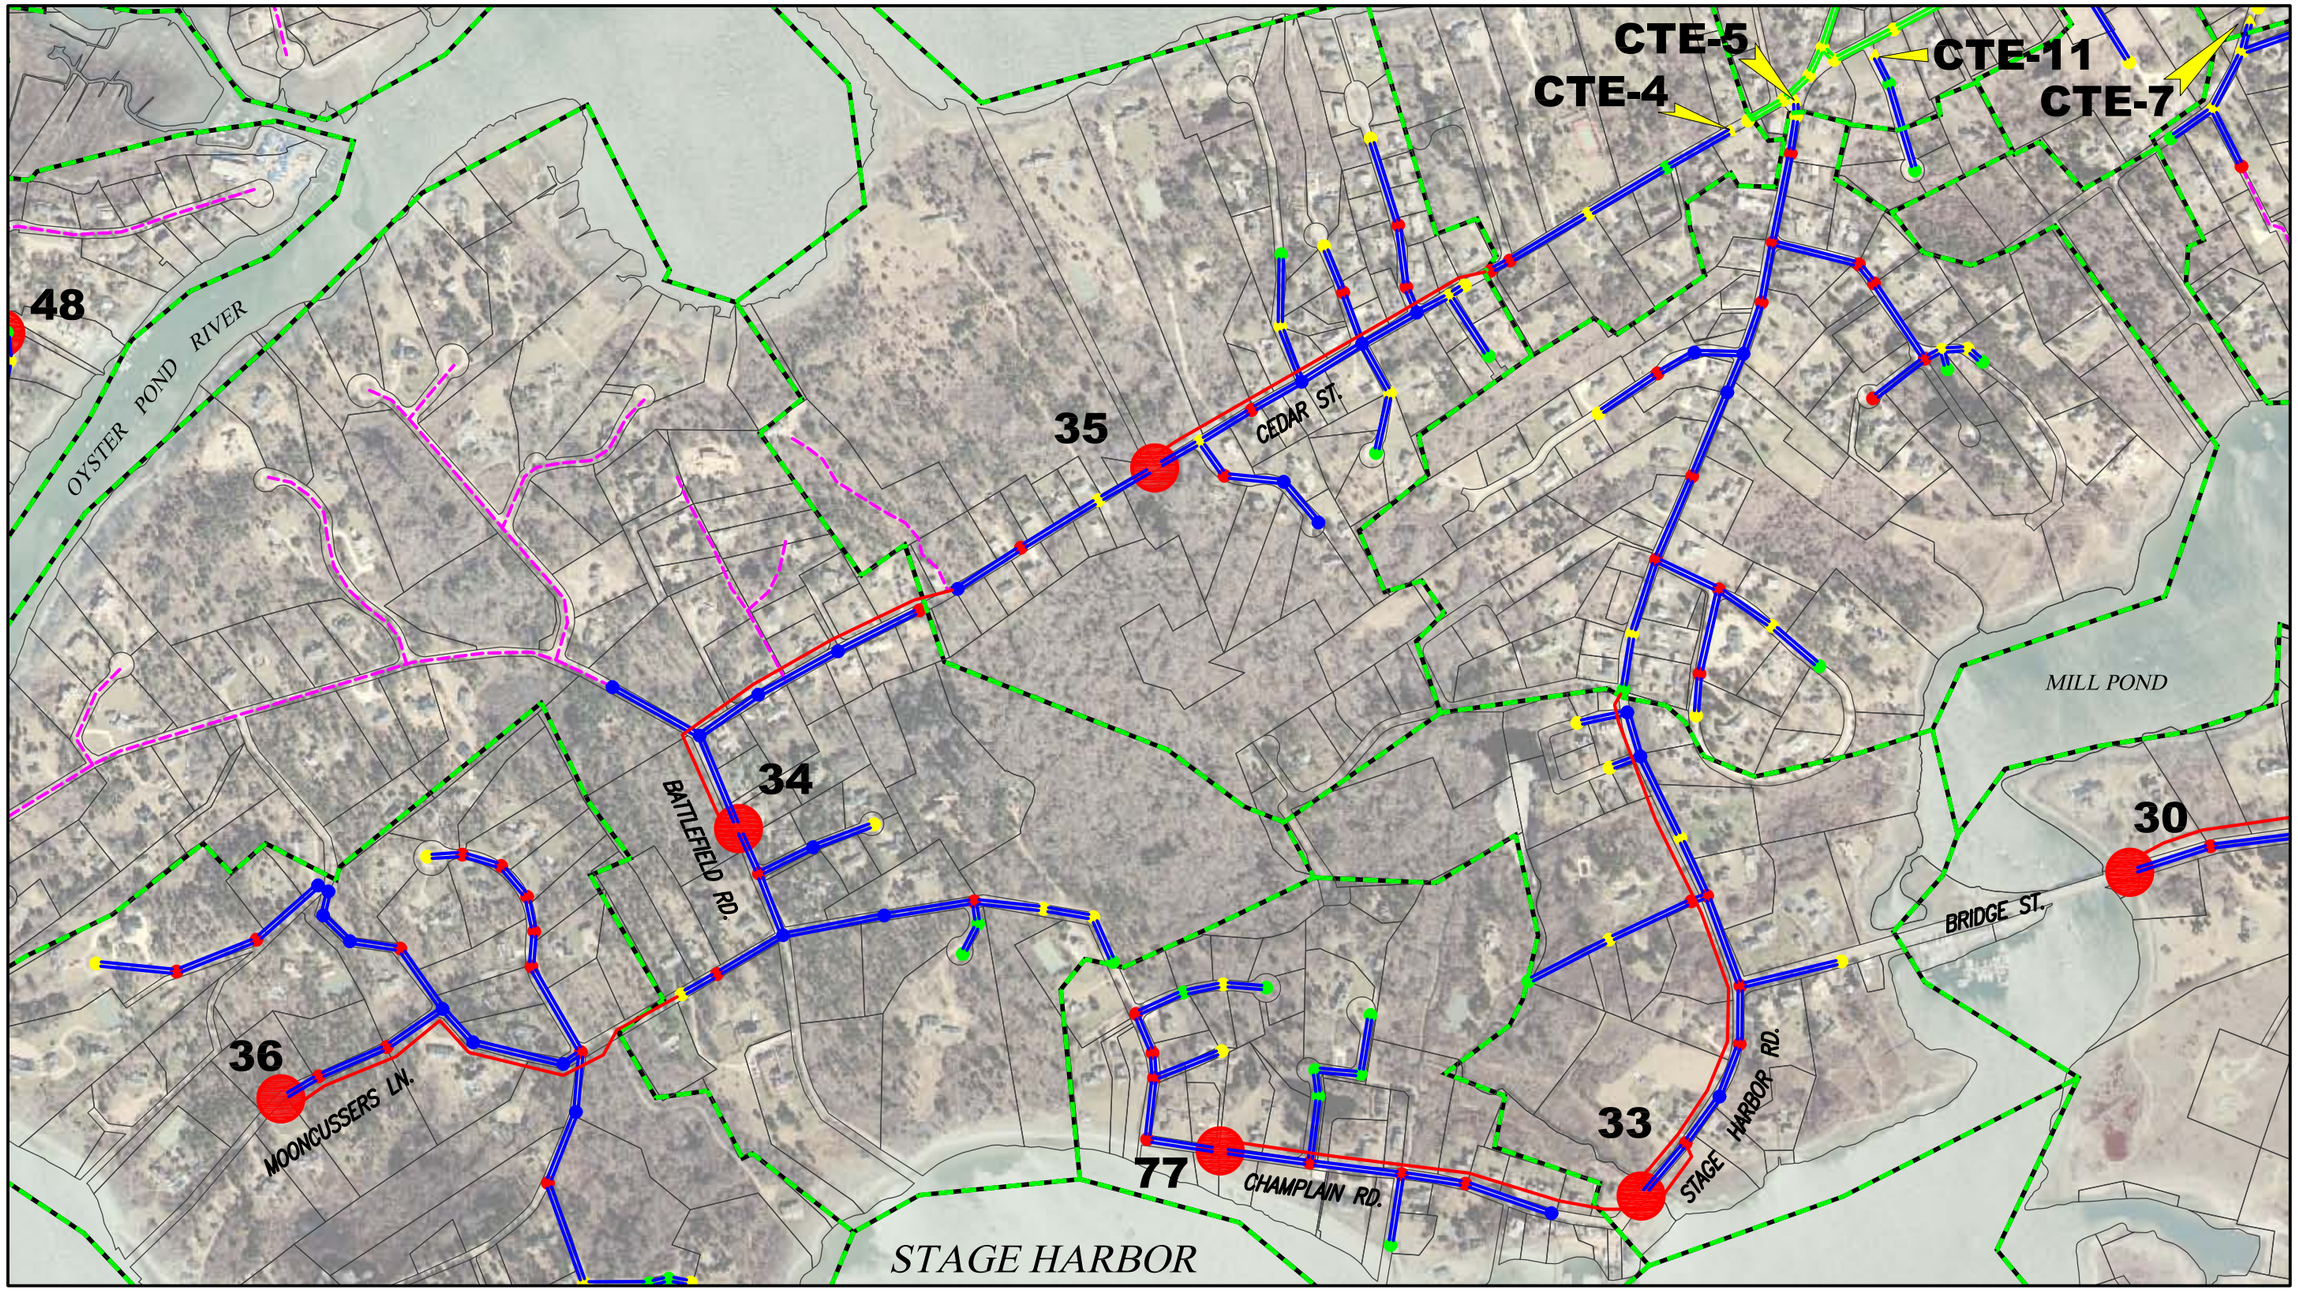

N
W E
S

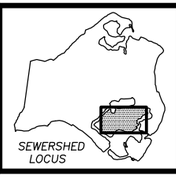

PRELIMINARY COLLECTION SYSTEM MEMORANDUM CS-1

500 0 250 500 1000

GRAPHIC SCALE: 1" = 500'

Stearns & Wheler, LLC
Environmental Engineers and Scientists
HYANNIS, MASSACHUSETTS
phone: (508) 790-1707
web: www.stearnswheler.com

DATE: 4/14 JOB No.: 70098

TOWN OF CHATHAM
PRELIMINARY COLLECTION SYSTEM LAYOUT

SHEET 3
SEWERSHEDS #30, 33, 34, 35, 36, 48, 77

RHK, 3/06, HYANNIS
J:\70098CHA\06 – Preliminary Design\Drawings\Fig\Revised 3-3-06