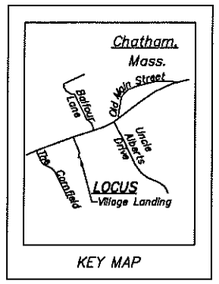

KEY MAP

LEGEND

(#) ... denotes Easement (Parcel) Number

— — — — ... denotes Easement Boundary

——— ... denotes Property Line

——— ... denotes Street Line

PARCEL ID: ... denotes Assessor's Parcel ID Number

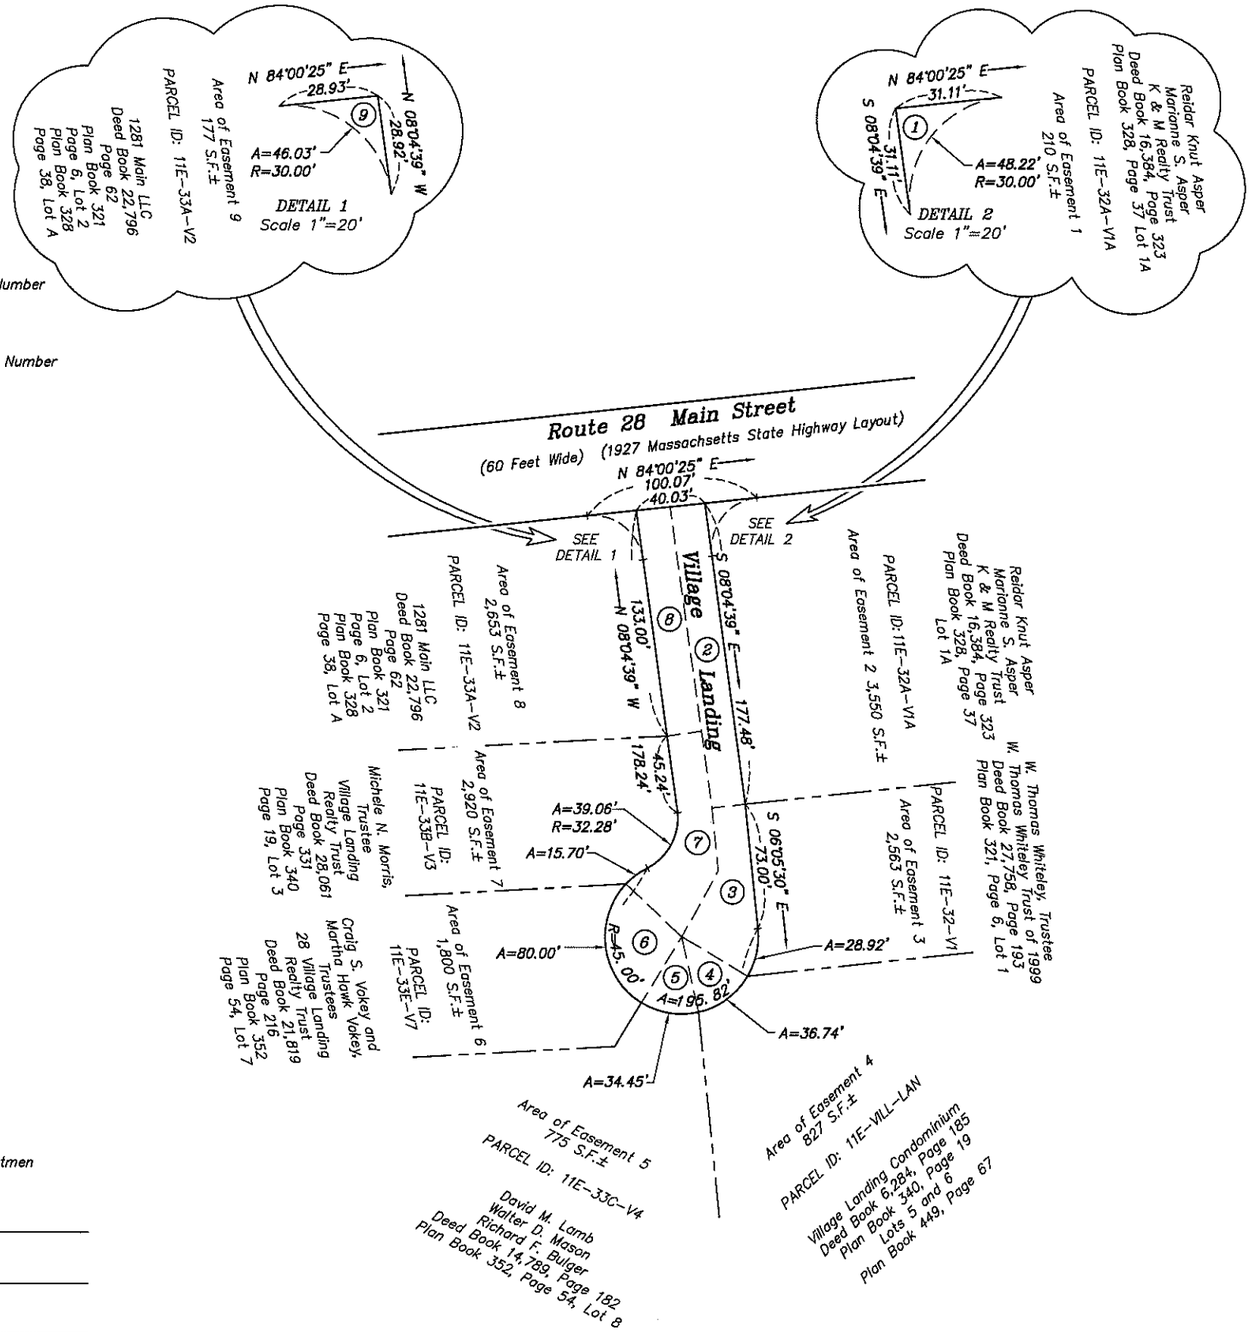

I certify that this plan was prepared in accordance with the rules and regulations of the Registrars of Deeds as adopted June 19, 1975 and amended January 7, 1988.

Date _____

_____ L.S.

Accepted by the Chatham Board of Selectmen pursuant to C. 83, §1 M.G.L.

Date _____ _____

_____ _____

_____ _____

U.S. Foot: 0 40 80 120

Meter: 0 9.6 19.2 28.8 38.4

X:\3146 075 Easements\CONTRACT 2\Village Landing\Village Landing.dwg

Water, Sewer and Utility Easement Plan

VILLAGE LANDING

Chatham, Massachusetts

TOWN OF CHATHAM

ELDREDGE SURVEYING & ENGINEERING, LLC
1038 Main Street, Chatham, MA; (508) 945-3965; Fax: (508) 945-5885

Date: 11-16-2015

Scale: 1" = 40'

Project No.: C-3146-07.5

Sheet No.: 1 of 1

© Copyright 2015 by Eldredge Surveying & Engineering, LLC